


25 APARTMENTS

14 x 1 BEDROOM APARTMENTS
11 x 2 BEDROOM APARTMENTS

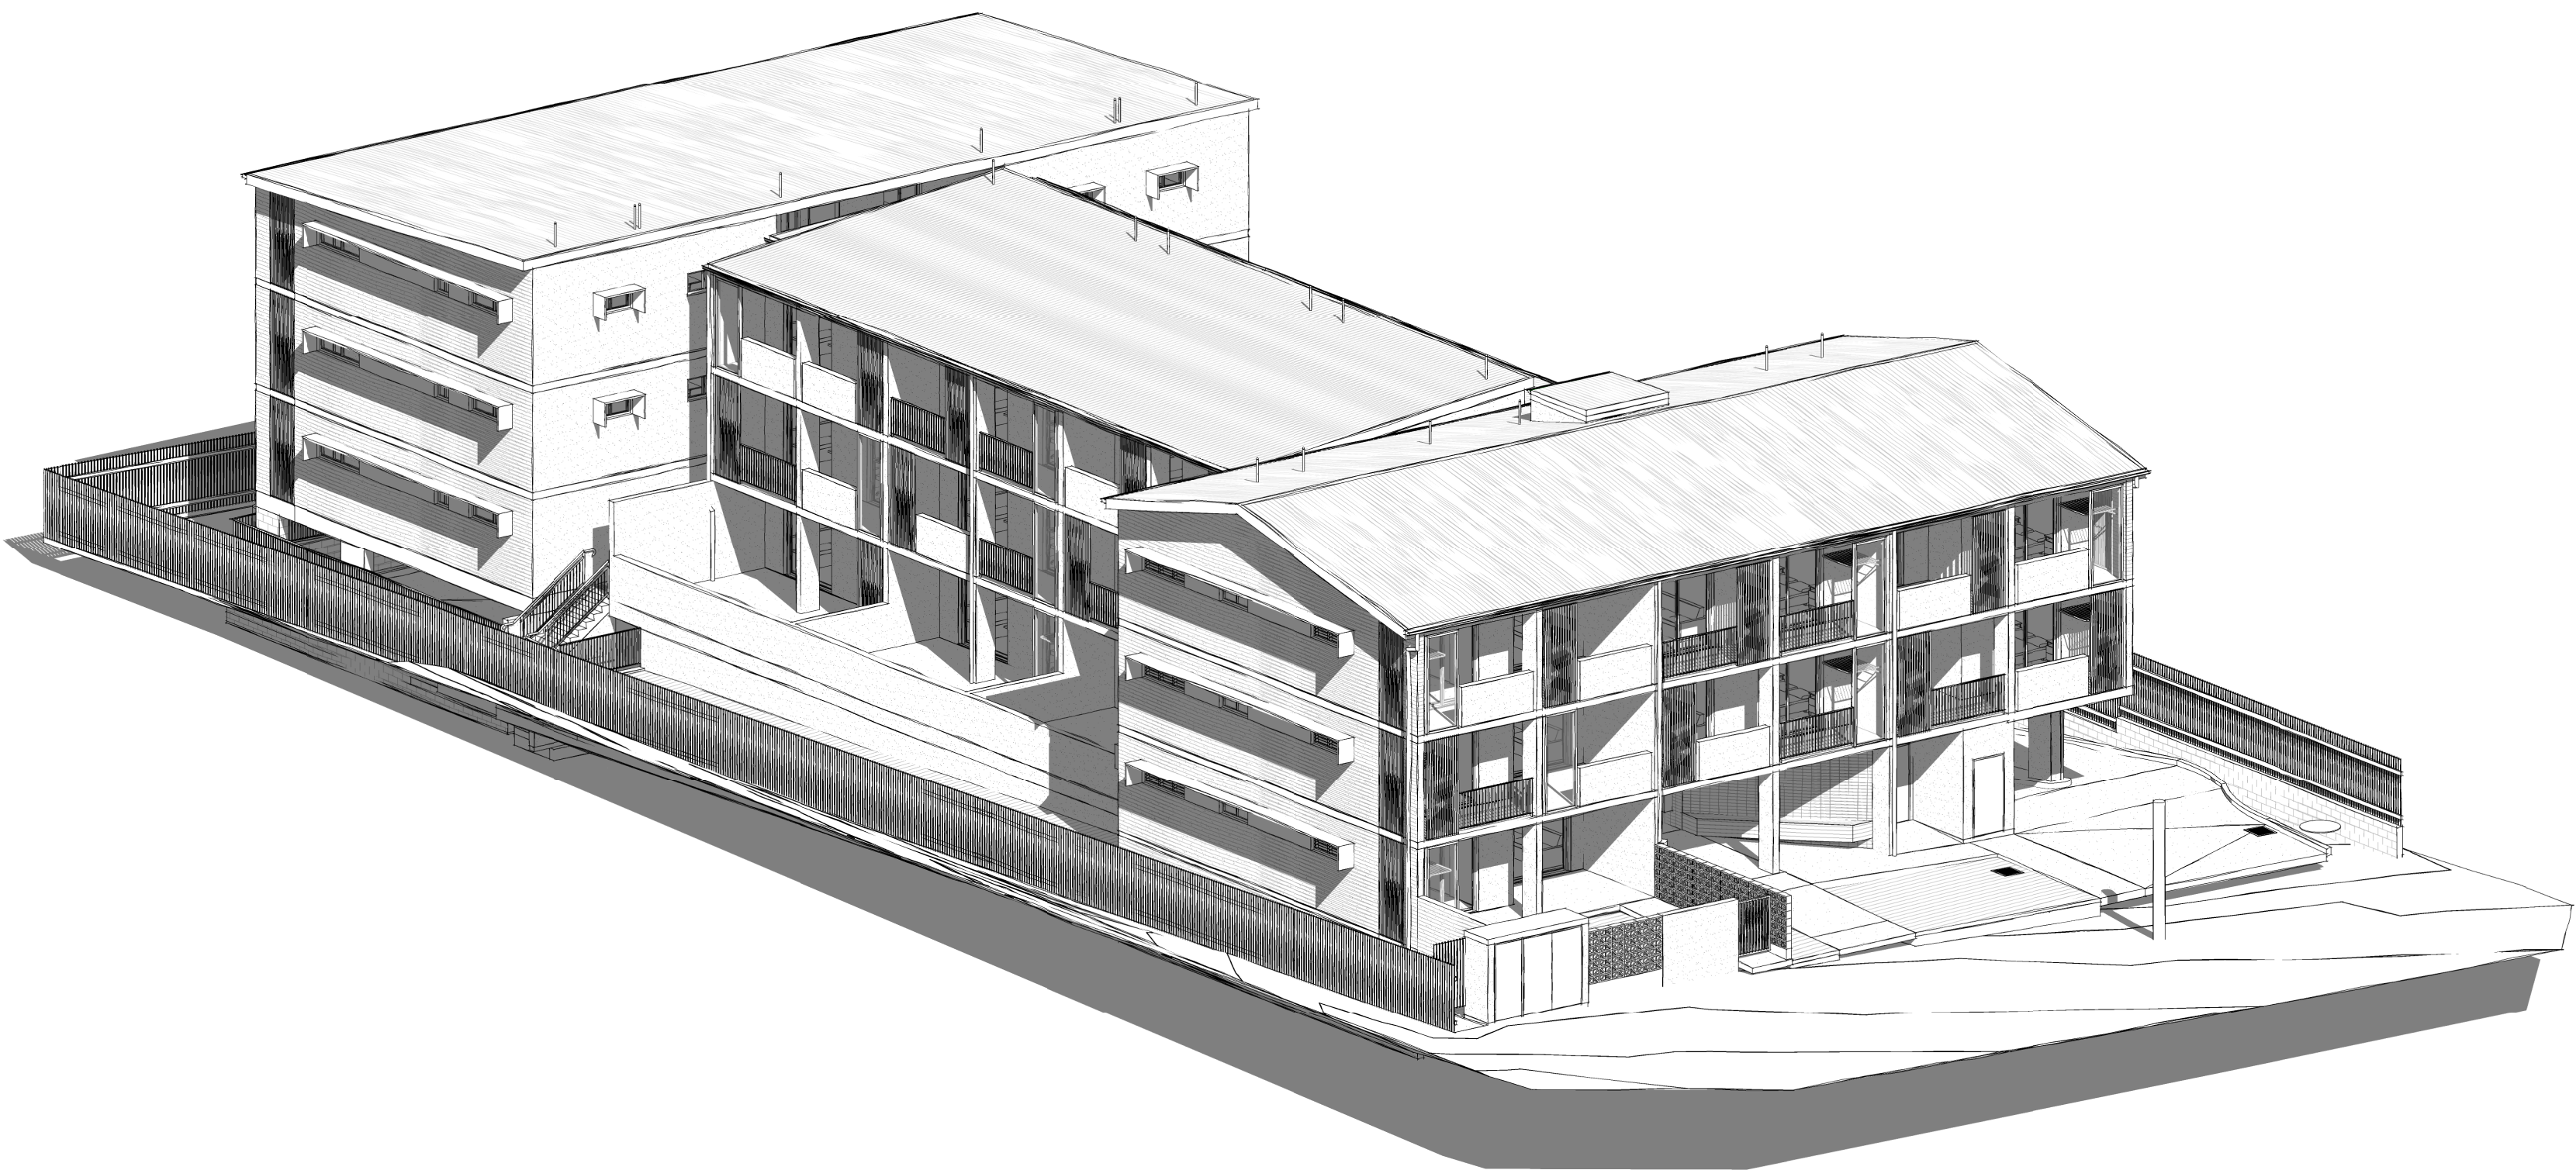

DRAWING NO.	DRAWING NAME	REV	DATE
A00.01	COVER SHEET	B	16/09/20
A01.01	SITE PLAN - EXISTING SURVEY / DEMOLITION	B	16/09/20
A01.02	SITE PLAN - NEW WORKS	D	02/11/20
A01.05	EXTERNAL WORKS PLAN	D	02/11/20
A02.01	GROUND FLOOR PLAN	D	02/11/20
A02.02	LEVEL 1 FLOOR PLAN	D	02/11/20
A02.03	LEVEL 2 FLOOR PLAN	C	02/11/20
A02.04	LEVEL 3 FLOOR PLAN	C	02/11/20
A02.05	ROOF PLAN	C	02/11/20
A02.10	FLOOR PLANS - UNIT SETOUT & CIRCULATION	B	16/09/20
A02.11	FLOOR PLANS - UNIT SETOUT & CIRCULATION	B	16/09/20
A02.12	FLOOR PLANS - UNIT SETOUT & CIRCULATION	B	16/09/20
A02.13	FLOOR PLANS - UNIT SETOUT & CIRCULATION	B	16/09/20
A04.01	ELEVATIONS	C	02/11/20
A04.02	ELEVATIONS	C	02/11/20
A05.01	SECTIONS	C	02/11/20
A05.02	SECTIONS	C	02/11/20
A06.01	LIFT DETAILS	B	16/09/20
A07.01	CONSTRUCTION DETAILS	C	02/11/20
A07.02	CONSTRUCTION DETAILS	C	02/11/20
A07.03	CONSTRUCTION DETAILS	B	16/09/20
A08.01	WINDOW SCHEDULES	C	02/11/20
A09.01	DOOR SCHEDULES	B	16/09/20
A10.01	STAIR DETAILS	B	16/09/20
A10.02	STAIR DETAILS	B	16/09/20
A10.03	STAIR DETAILS	B	16/09/20
A10.04	STAIR DETAILS	A	16/09/20
A12.01	KITCHEN FITOUT DETAILS	C	02/11/20
A12.02	BATHROOM FITOUT DETAILS	C	02/11/20
A12.03	LAUNDRY FITOUT DETAILS	C	02/11/20
A15.01	DETAILS - LETTERBOXES	B	16/09/20

GENERAL NOTES	
1.	BUILDING CONTRACTOR TO OBTAIN ALL REQUIRED APPROVALS & CERTIFICATION OF THE NEW BUILDING WORKS
2.	BUILDING CONTRACTOR TO REFER TO & COMPLY WITH QLD GOVERNMENT STANDARDS
3.	BUILDING CONTRACTOR TO NOTIFY ARCHITECT OF ANY DISCREPANCIES OR CONFLICTS IN DOCUMENTATION PRIOR TO CONSTRUCTION
4.	BUILDING CONTRACTOR AS PRINCIPAL CONSULTANT & DESIGN MANAGER TO CONFIRM & UNDERTAKE CONSULTANT CO-ORDINATION OF ALL DISCIPLINES
5.	BUILDING CONTRACTOR TO PROVIDE ENERGY EFFICIENCY REPORT, ACOUSTIC REPORT, & OTHER BCA REQUIREMENTS
6.	ALL BUILDING WORK TO COMPLY WITH NATIONAL CONSTRUCTION CODE - BUILDING CODE OF AUSTRALIA - CLASS 2 TO 9 BUILDINGS

R.P. DESCRIPTION	
LOT 60 RP 30270 & LOT 2 RP 30274	
PARISH: REDCLIFFE COUNTY: STANLEY	
SITE AREA: 1215m ² + 613m ²	
5 x 2-BEDROOM APARTMENTS (PLATINUM) 14 x 1-BEDROOM APARTMENTS (GOLD) 6 x 2-BEDROOM APARTMENTS (GOLD)	

BUILDING REQUIREMENTS	
TYPE A CONSTRUCTION BUILDING CLASS 2 & 7A RISE IN STOREY: 4 TOTAL STOREYS: 4	
FIRE RESISTANCE - COMMON WALLS & FIRE WALLS (LOADBEARING): FRL 90/90/90 - WALLS BETWEEN SOLE-OCCUPANCY UNITS (LOADBEARING): FRL 90/90/90 - BETWEEN FLOORS: FRL 90/90/90 - COLUMNS (LOADBEARING): FRL 120/-/- - ENTRY DOORS - FRL NOT LESS THAN -/60/30 & TO HAVE SELF-CLOSING MECHANISM	
SOUND TRANSMISSION & INSULATION • WALLS TO HAVE AN Rw+Ctr NOT LESS THAN 50 BETWEEN SOLE-OCCUPANCY UNITS • WALLS TO HAVE AN Rw (AIRBORNE) NOT LESS THAN 50 IF IT SEPARATES A SOLE-OCCUPANCY UNIT FROM A PLANT ROOM, LIFT SHAFT, STAIRWAY, PUBLIC CORRIDOR, OR THE LIKE • WALLS MUST BE OF DISCONTINUOUS CONSTRUCTION IF THE WALL SEPARATES A BATHROOM, SANITARY COMPARTMENT, LAUNDRY, OR KITCHEN IN ONE SOLE-OCCUPANCY UNIT FROM A HABITABLE ROOM IN AN ADJOINING UNIT • DOORS SEPARATING PUBLIC CORRIDORS TO HAVE AN Rw OF NOT LESS THAN 33 • INTERNAL SERVICES PASSING BETWEEN SOLE-OCCUPANCY UNITS MUST BE SEPARATED BY CONSTRUCTION WITH AN Rw+Ctr (AIRBORNE) NOT LESS THAN: a. 40 IF THE ADJACENT ROOM IS A HABITABLE ROOM (OTHER THAN A KITCHEN); OR b. 25 IF THE ADJACENT ROOM IS A KITCHEN OR NON-HABITABLE ROOM	
1. WALL TYPES & PROPERTIES TO BE CONFIRMED BY BUILDING CONTRACTOR & TO BE APPLIED AS REQUIRED FOR BUILDING COMPLIANCE & ACOUSTIC REQUIREMENTS 2. ALL FIRE-RATED WALLS TO CONTINUE TO THE UNDERSIDE OF ROOF SHEETING 3. NO TIMBER OR COMBUSTIBLE MASTERIAL IS TO CROSS THE SEPARATION WALL 4. ALL MASONRY & BRICKWORK TO COMPLY WITH AS 3700 & AS 4773 5. ROOF DESIGN INDICATIVE ONLY. ALL ROOF & TRUSS OVERHANGS ABOVE FIRE-RATED WALLS TO BE DETAILED TO CERTIFIER'S SATISFACTION	

PRELIMINARY

© COPYRIGHT CLEMENTS CLARKE ARCHITECTS
ANY FORM OF REPLICATION OF THIS DRAWING IN FULL OR IN PART WITHOUT THE WRITTEN PERMISSION OF CLEMENTS CLARKE ARCHITECTS CONSTITUTES AN INFRINGEMENT OF COPYRIGHT.
CHECK ALL DIMENSIONS ON SITE PRIOR TO COMMENCING WORK. WORK TO FIGURED DIMENSIONS ONLY. REPORT ANY DISCREPANCIES TO THE ARCHITECT PRIOR TO THE COMMENCEMENT OF ANY WORK.
REGISTERED ARCHITECT: MATTHEW CLEMENTS 003824

No.	Date	Description	Chkd
A	13/08/20	ISSUE FOR REVIEW	
B	16/09/20	ISSUE FOR UPDATE	

DRAWING INDEX SYSTEM FOR BUILDING and ASSET SERVICES USE ONLY	
☐ CEILING PLANS ☐ CONSTRUCTION DETAILS ☐ ELEVATIONS ☐ EXTERNAL WORKS ☐ FITOUTS ☐ FLOOR PLANS ☐ FURNITURE & EQUIPMENT ☐ HYDRAULICS ☐ MASTER PLAN	☐ MISCELLANEOUS DETAILS ☐ OTHER ☐ PLAY STRUCTURES ☐ ROOF PLANS ☐ SECTIONS ☐ SETOUT PLAN ☐ SITE PLAN ☐ STANDARDS




**Queensland
Government**
Department of
Housing and Public Works



**(clements clarke)
architects**
UNIT 2, 40 BROOKES STREET,
BOWEN HILLS, BRISBANE
QUEENSLAND 4006 AUSTRALIA
Telephone (07) 3852 3944
E: enquiries@clementsclarke.com.au
www.clementsclarke.com.au

SPH	16/09/20
DRAWN	DATE
CCA	16/09/20
AUTHORISED FOR ISSUE	DATE
25 APARTMENTS	

Drawing Title

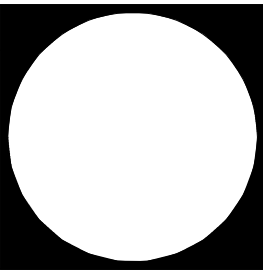

COVER SHEET

Scale
1 : 100


at
A1 SIZE

Master Site Number
8401


Client Reference Number

Drawing Number
87217 / CD / A00.01

Issue
B

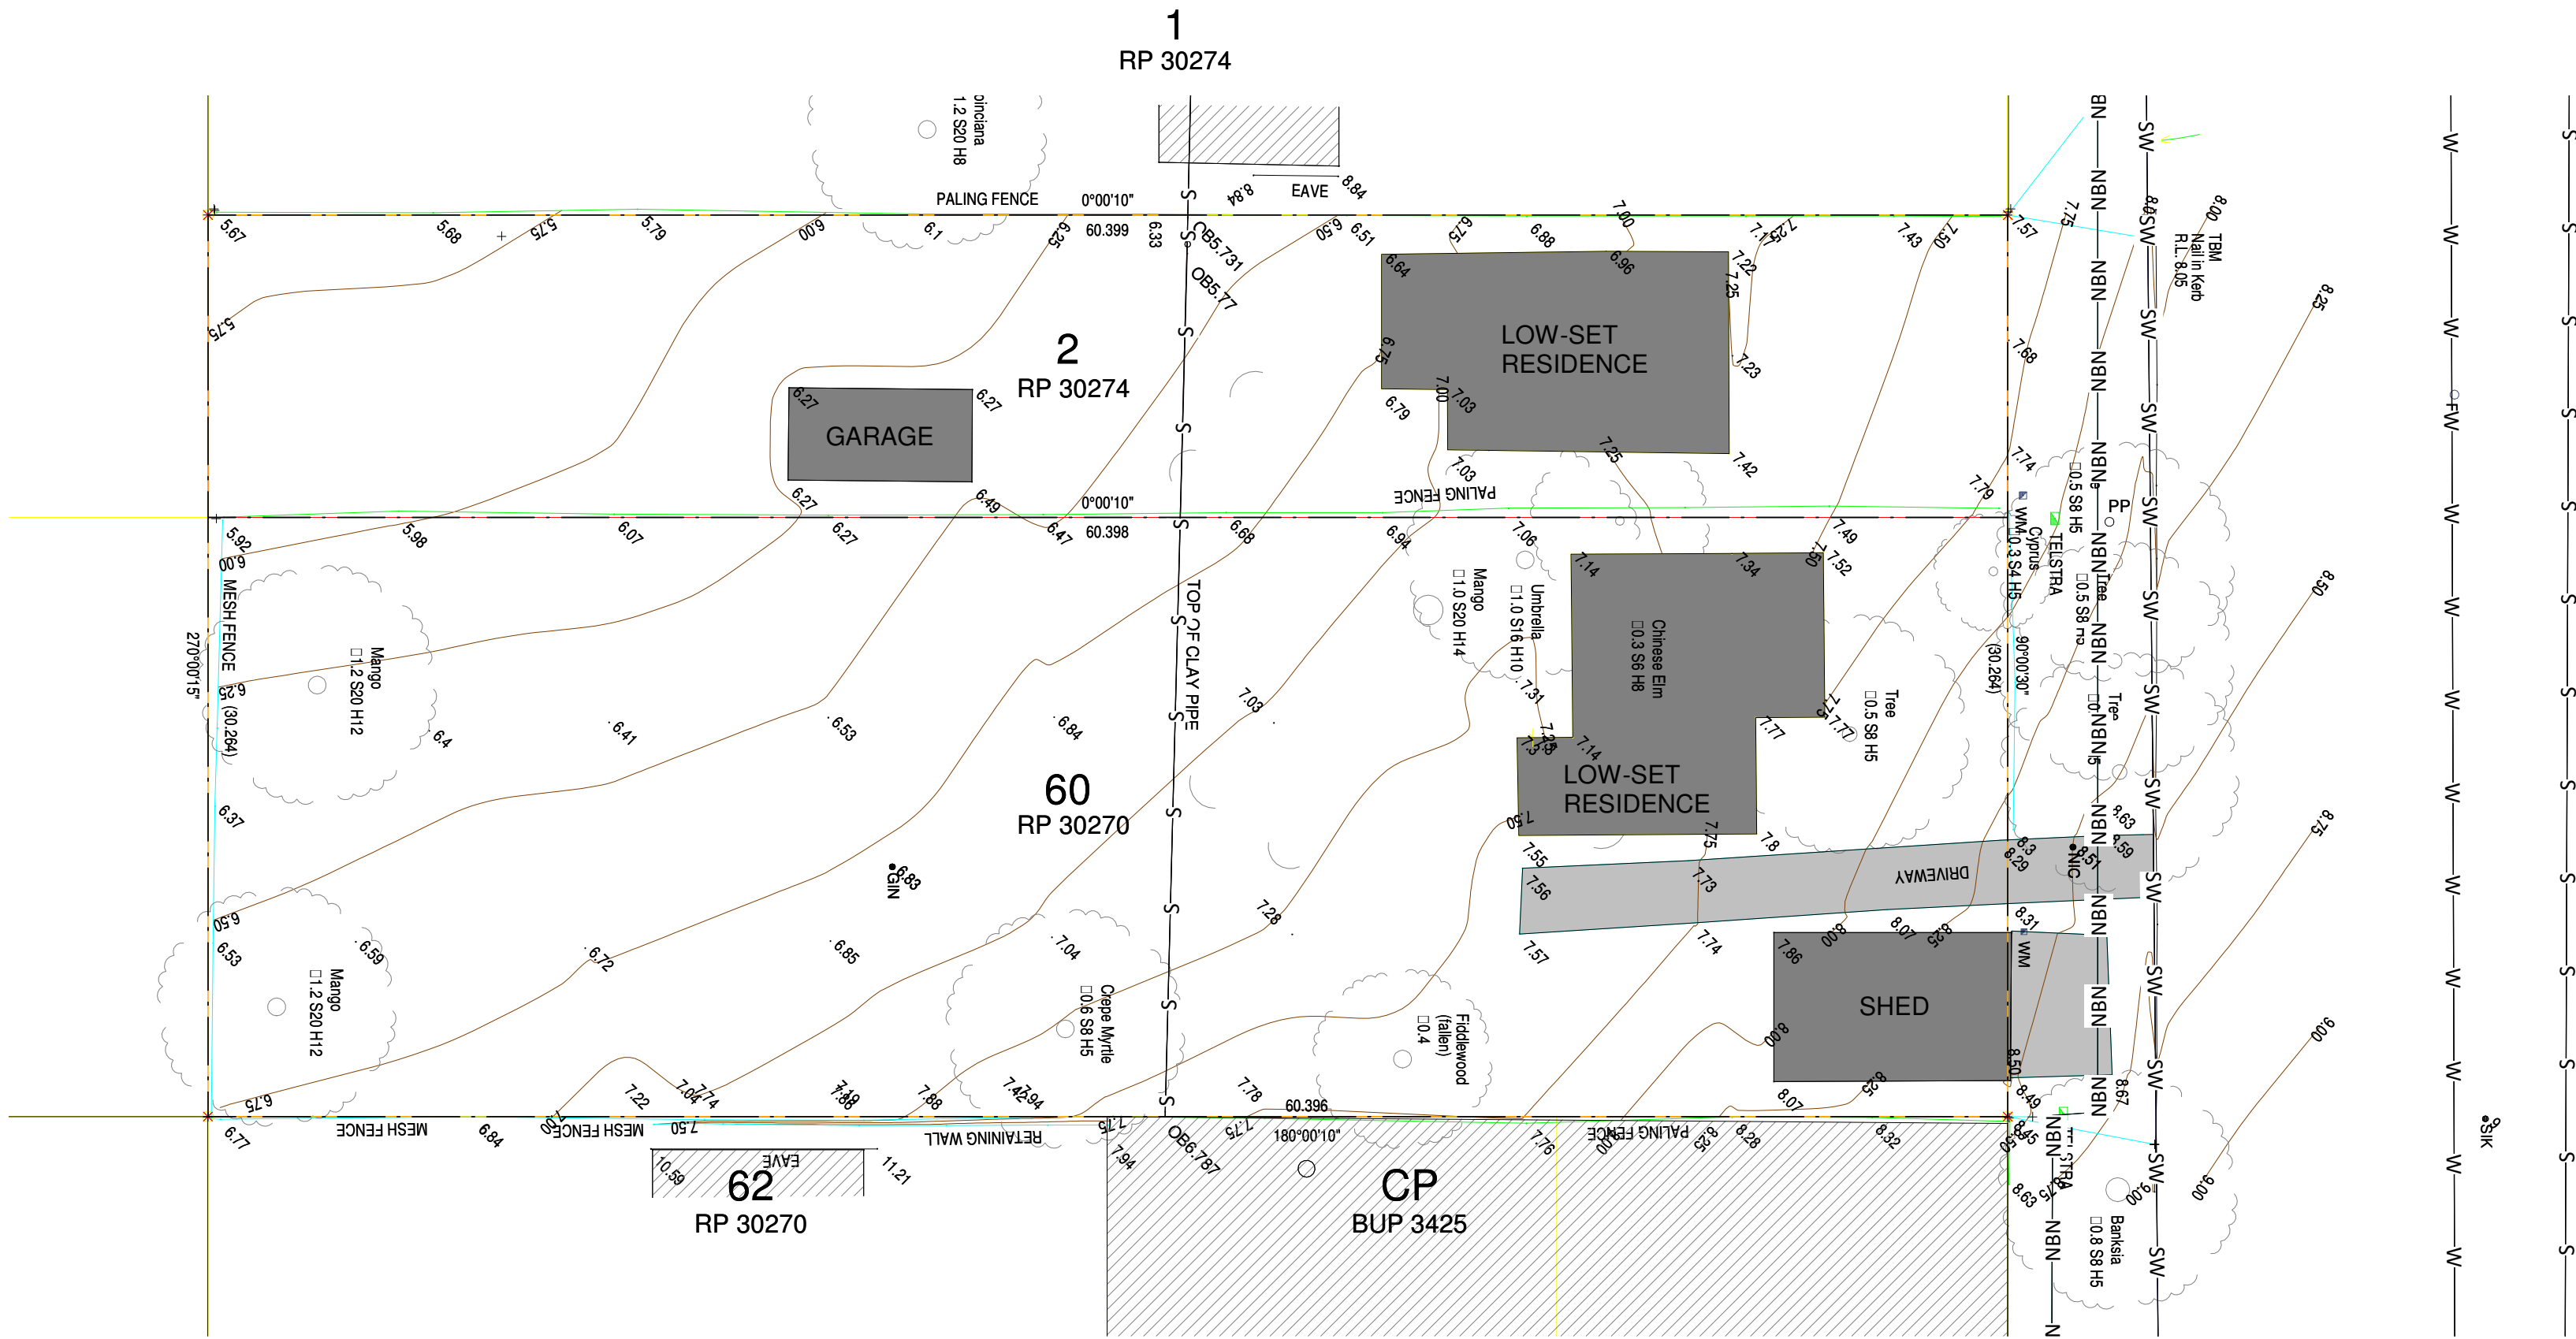

1 SITE PLAN - EXISTING SURVEY
1 : 200

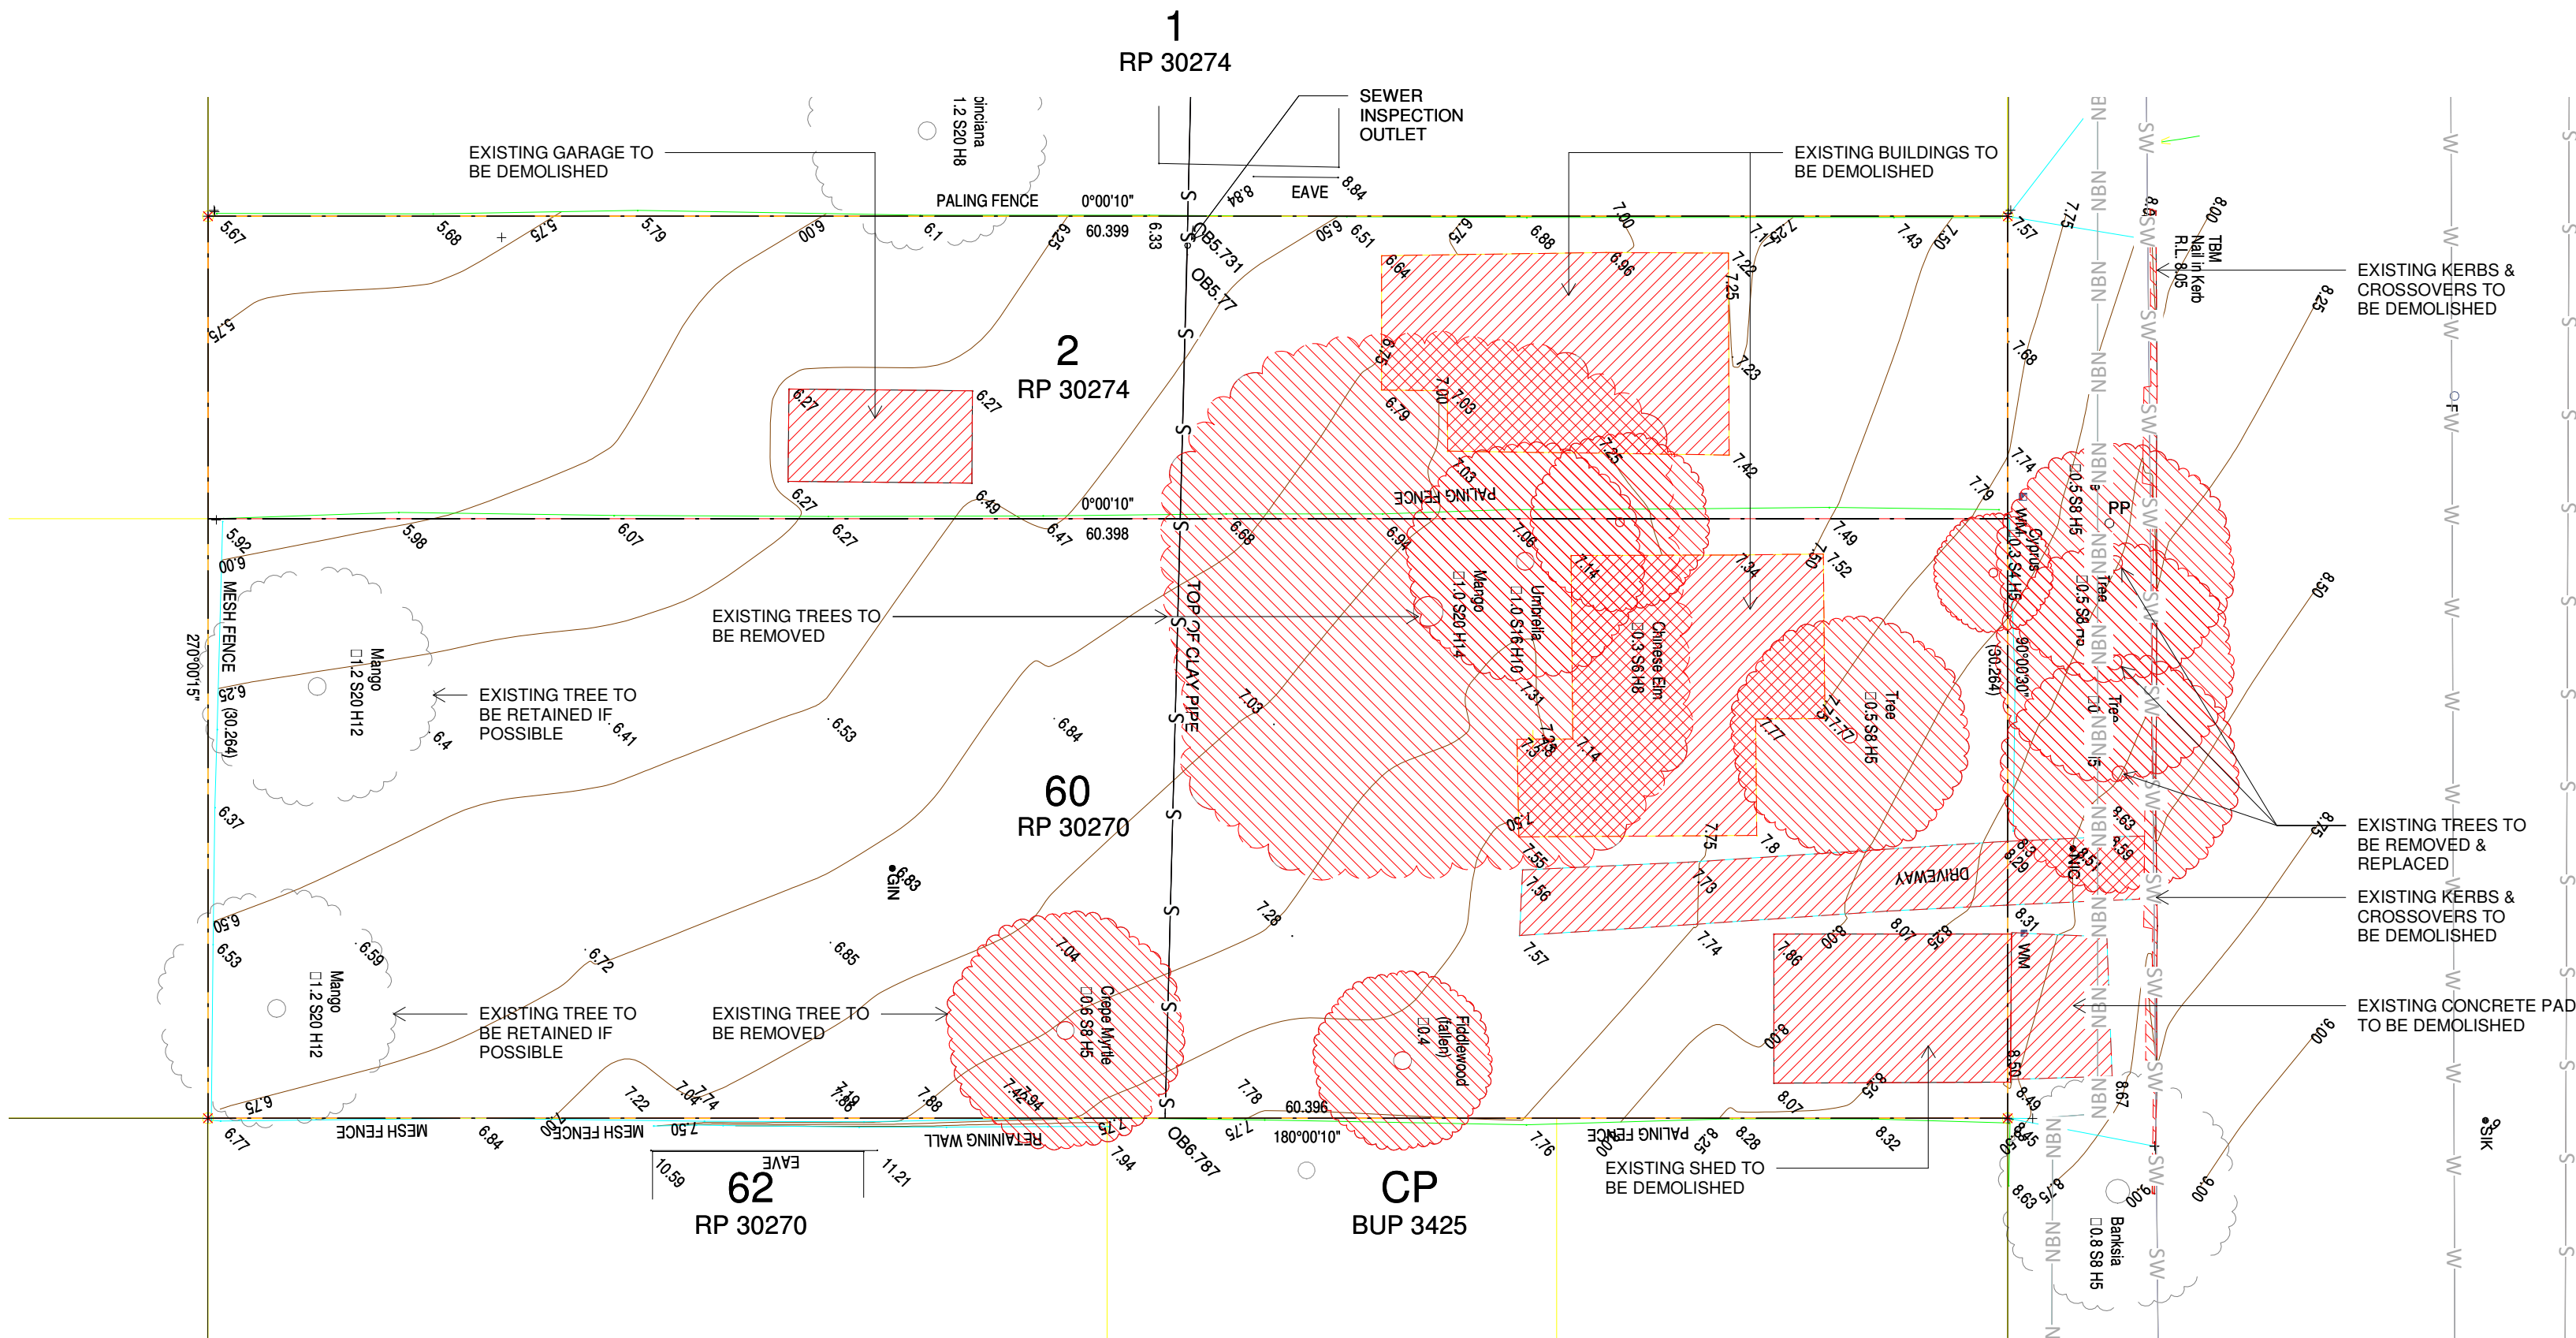

2 SITE PLAN - DEMOLITION
1 : 200

No.	Date	Description	Chkd
A	13/08/20	ISSUE FOR REVIEW	
B	16/09/20	ISSUE FOR UPDATE	

DRAWING INDEX SYSTEM	
FOR BUILDING AND ASSET SERVICES USE ONLY	
☐ CEILING PLANS	☐ MISCELLANEOUS DETAILS
☐ CONSTRUCTION DETAILS	☐ OTHER
☐ ELEVATIONS	☐ PLAY STRUCTURES
☐ EXTERNAL WORKS	☐ ROOF PLANS
☐ FITOUTS	☐ SECTIONS
☐ FLOOR PLANS	☐ SETOUT PLAN
☐ FURNITURE & EQUIPMENT	☒ SITE PLAN
☐ HYDRAULICS	☐ STANDARDS
☐ MASTER PLAN	




(clements clarke) architects

UNIT 2, 40 BROOKES STREET,
BOWEN HILLS, BRISBANE
QUEENSLAND 4006 AUSTRALIA

Telephone (07) 3852 3944
E: enquiries@clementsclarke.com.au
www.clementsclarke.com.au


SPH	16/09/20
DRAWN	DATE
CCA	16/09/20
AUTHORISED FOR ISSUE	DATE
25 APARTMENTS	

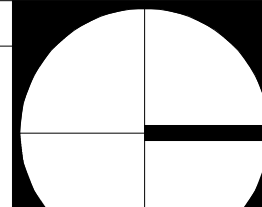Drawing Title		
SITE PLAN - EXISTING SURVEY / DEMOLITION		
Scale	at	A1 SIZE
1 : 200		
Master Site Number	Client Reference Number	
8401		
Drawing Number	Issue	
87217 / CD / A01.01	B	

© COPYRIGHT CLEMENTS CLARKE ARCHITECTS
ANY FORM OF REPLICATION OF THIS DRAWING IN FULL OR IN PART WITHOUT THE WRITTEN
PERMISSION OF CLEMENTS CLARKE ARCHITECTS CONSTITUTES AN INFRINGEMENT OF
COPYRIGHT.

CHECK ALL DIMENSIONS ON SITE PRIOR TO COMMENCING WORK. WORK TO FIGURED
DIMENSIONS ONLY. REPORT ANY DISCREPANCIES TO THE ARCHITECT PRIOR TO THE
COMMENCEMENT OF ANY WORK.

REGISTERED ARCHITECT: MATTHEW CLEMENTS 003824

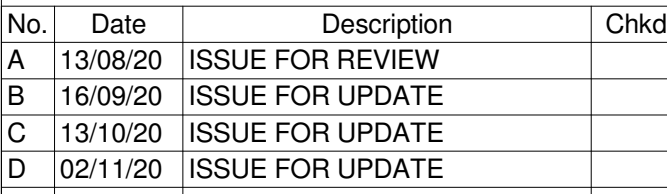

FOR BUILDING and ASSET SERVICES USE ONLY

- ☐ CEILING PLANS
- ☐ CONSTRUCTION DETAILS
- ☐ ELEVATIONS
- ☐ EXTERNAL WORKS
- ☐ FITOUTS
- ☐ FLOOR PLANS
- ☐ FURNITURE & EQUIPMENT
- ☐ HYDRAULICS
- ☐ MASTER PLAN
- ☐ MISCELLANEOUS DETAILS
- ☐ OTHER
- ☐ PLAY STRUCTURES
- ☐ ROOF PLANS
- ☐ SECTIONS
- ☐ SETOUT PLAN
- ☒ SITE PLAN
- ☐ STANDARDS

Department of
Housing and Public Works

(clements clarke)
architects

UNIT 2, 40 BROOKES STREET,
BOWEN HILLS, BRISBANE
QUEENSLAND 4006 AUSTRALIA

SPH 02/11/20

DRAWN	DATE
-------	------

CCA 02/11/20

AUTHORISED FOR ISSUE

25 APARTMENTS

Drawing Title

SITE PLAN - NEW WORKS

Scale	at
1 : 100	A1 SIZE

Master Site Number	Client Reference Number
--------------------	-------------------------

8401	
------	--

Drawing Number	Issue
----------------	-------

87217 / CD / A01.02

Issue

D

DRAWING LEGEND	
ACF	ACOUSTIC TIMBER FENCE - 1800mm HIGH
BCOL1	CONCRETE BLOCK COLUMN - TYPE 1 - TO STRUCT. ENG. DETAILS
BCOL2	CONCRETE BLOCK COLUMN - TYPE 2 - TO STRUCT. ENG. DETAILS
BFC	BROOM-FINISHED CONCRETE
BST1	BENCH SEAT - TYPE 1 - NON-COMBUSTIBLE
BST2	BENCH SEAT - TYPE 2 - NON-COMBUSTIBLE
FW	FLOOR WASTE
GB	GARDEN BED
GD	GRATED DRAIN
HC	HOSECOCK
PLB	PLANTER BED
RTW	RETAINING WALL
SCN1	SCREEN - TYPE 1 - ALUMINIUM BATTENS
SCN2	SCREEN - TYPE 2 - PERFORATED ALUMINIUM
SMH	SEWER MANHOLE
TBF	TIMBER BOUNDARY FENCE - 1800mm HIGH

No.	Date	Description	Chkd
A	13/08/20	ISSUE FOR REVIEW	
B	16/09/20	ISSUE FOR UPDATE	
C	13/10/20	ISSUE FOR UPDATE	
D	02/11/20	ISSUE FOR UPDATE	

DRAWING INDEX SYSTEM	
FOR BUILDING AND ASSET SERVICES USE ONLY	
☐ CEILING PLANS	☐ MISCELLANEOUS DETAILS
☐ CONSTRUCTION DETAILS	☐ OTHER
☐ ELEVATIONS	☐ PLAY STRUCTURES
☒ EXTERNAL WORKS	☐ ROOF PLANS
☐ FITOUTS	☐ SECTIONS
☐ FLOOR PLANS	☐ SETOUT PLAN
☐ FURNITURE & EQUIPMENT	☐ SITE PLAN
☐ HYDRAULICS	☐ STANDARDS
☐ MASTER PLAN	




(clements clarke) architects

UNIT 2, 40 BROOKES STREET,
BOWEN HILLS, BRISBANE
QUEENSLAND 4006 AUSTRALIA

Telephone (07) 3852 3944
E: enquiries@clementsclarke.com.au
www.clementsclarke.com.au

SPH	02/11/20
DRAWN	DATE
CCA	02/11/20
AUTHORISED FOR ISSUE	DATE
25 APARTMENTS	

Drawing Title	
EXTERNAL WORKS PLAN	
Scale	at
1 : 100	A1 SIZE
Master Site Number	Client Reference Number
8401	
Drawing Number	Issue
87217 / CD / A01.05	D

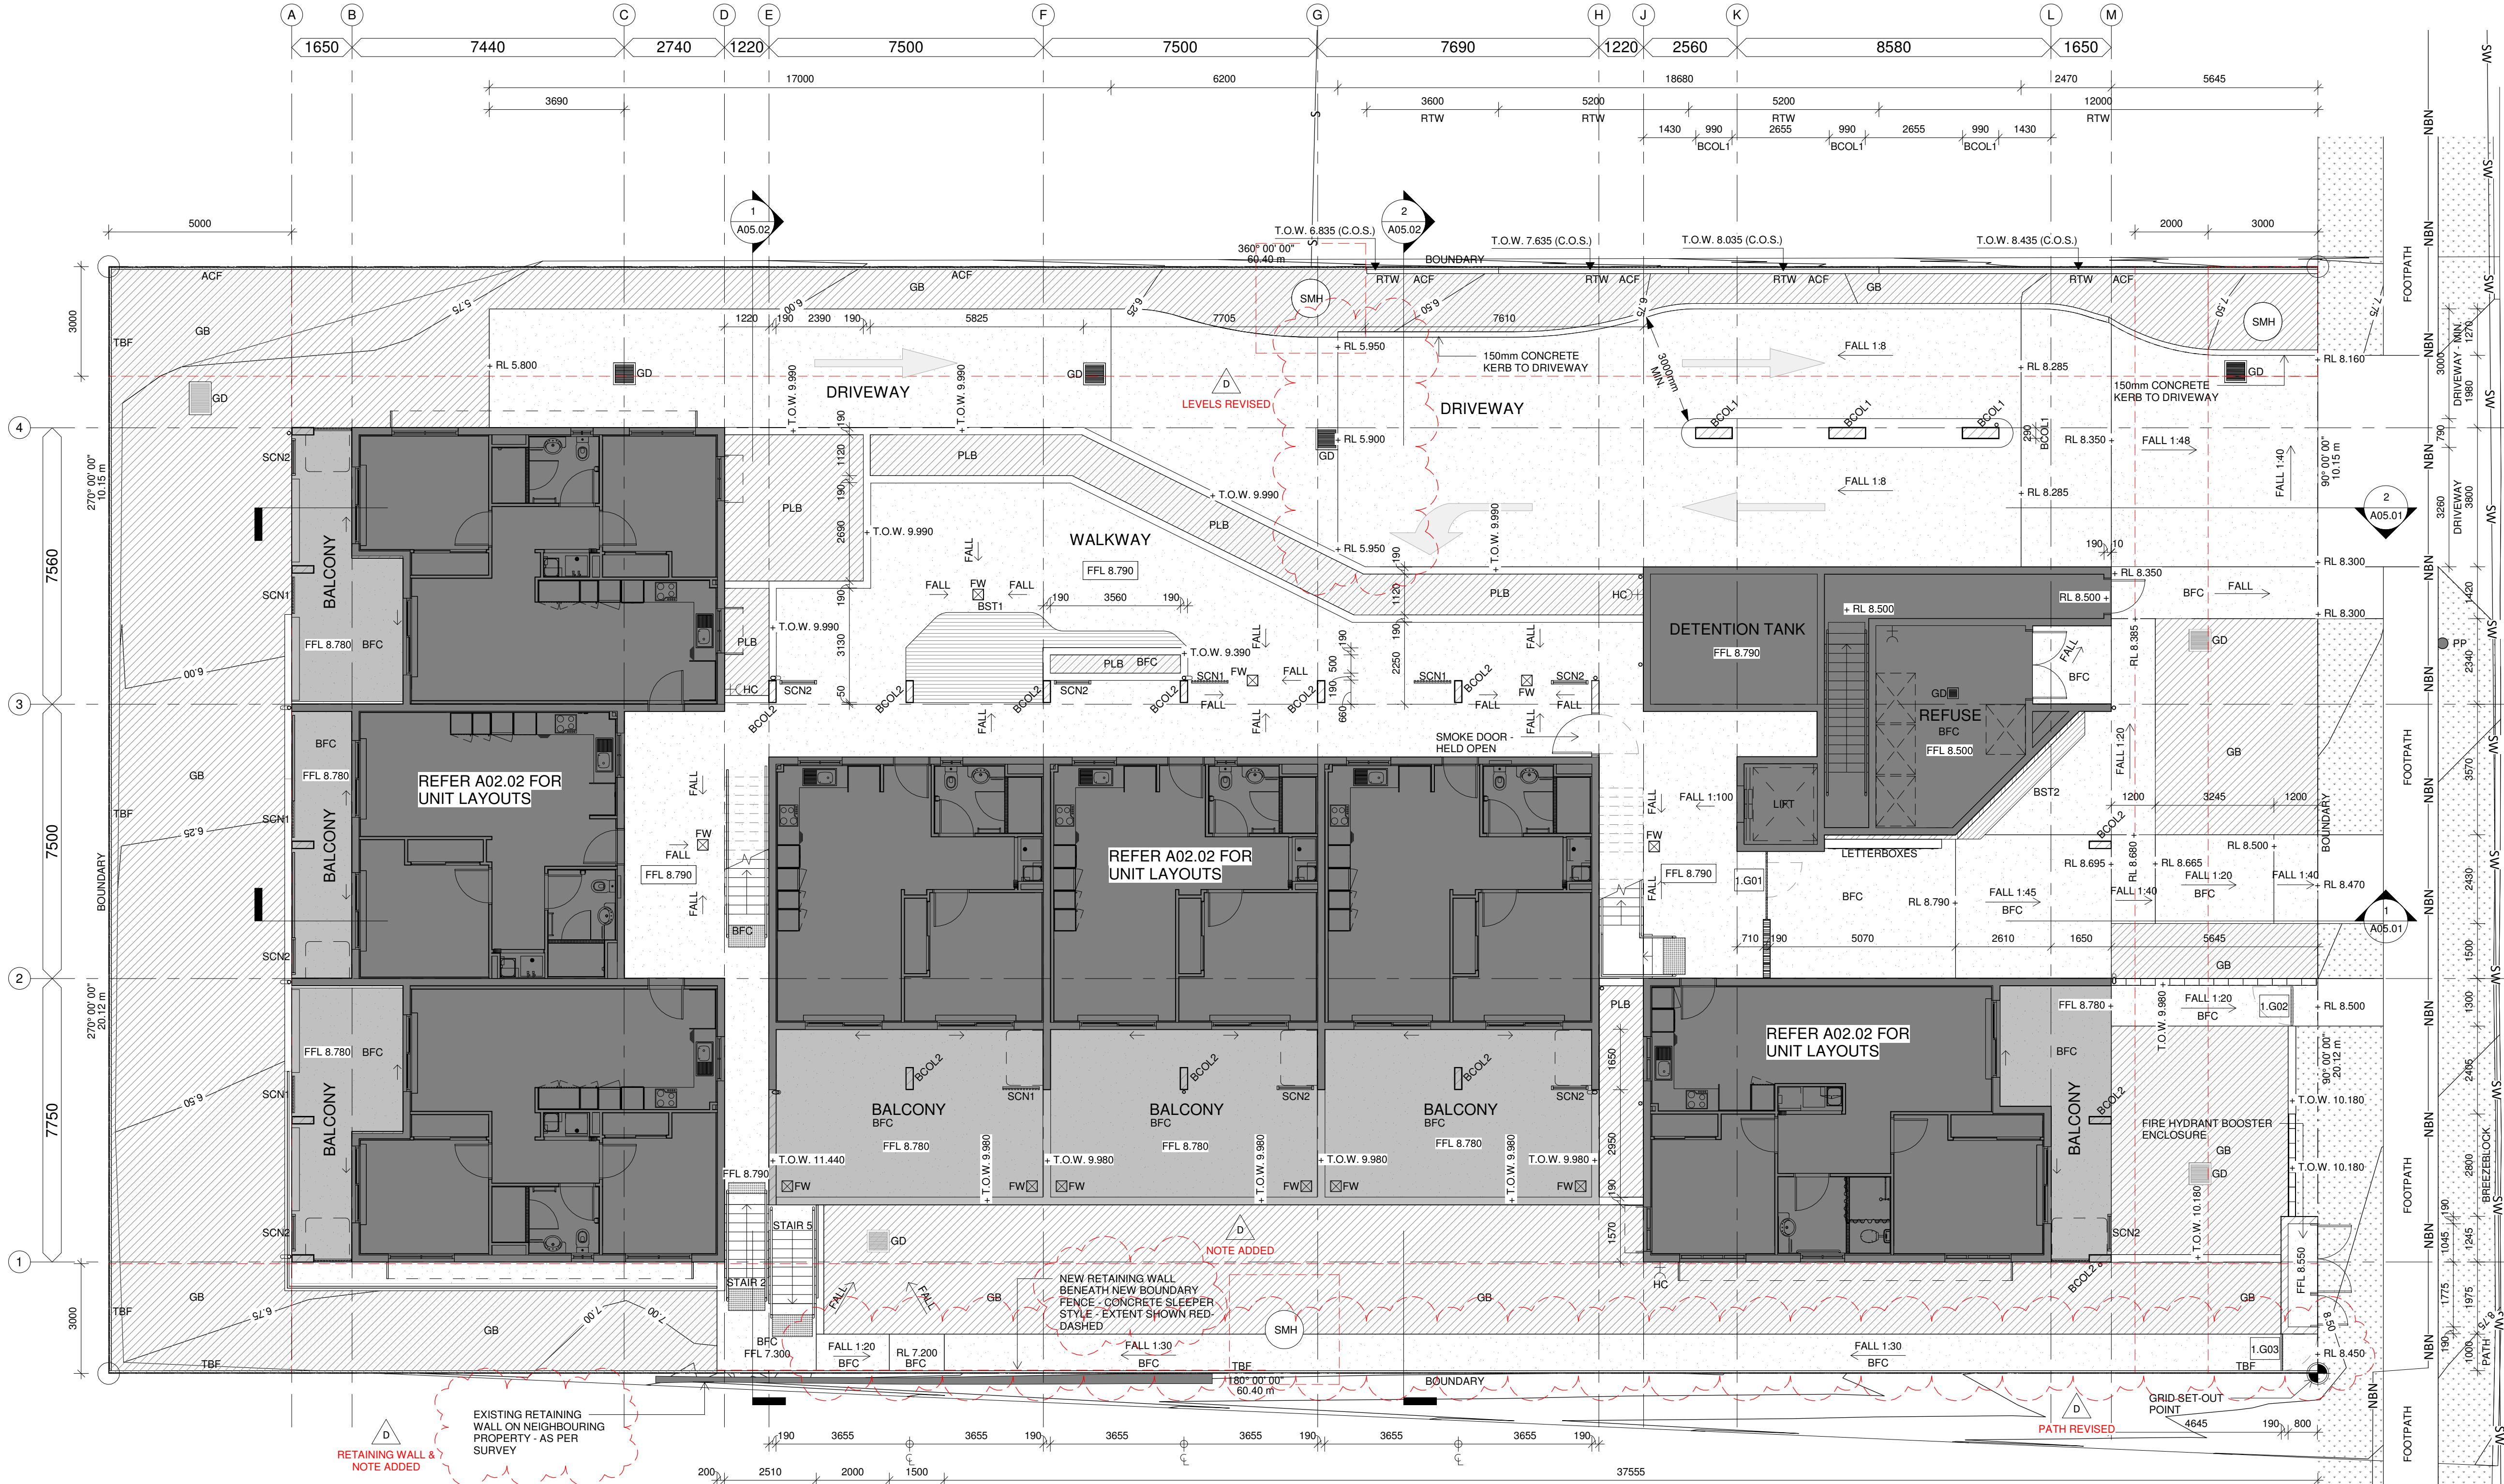

1 EXTERNAL WORKS PLAN
1 : 100

DRAWING LEGEND	
ACF	ACOUSTIC TIMBER FENCE - 1800mm HIGH
BAL2	STEEL FLAT PLATE BALUSTRADE (OR ALUMINIUM EQUIVALENT) - 1050mm HIGH MIN. ABOVE FFL
BCOL1	CONCRETE BLOCK COLUMN - TYPE 1 - TO STRUCT. ENG. DETAILS
BKR	BROOM FINISHED CONCRETE
BOL	BOLLARD
CCOL	CONCRETE COLUMN - TO STRUCT. ENG. DETAILS
DP	DOWNPIPE
GB	GARDEN BED
GD	GRADED DRAIN
HC	HOSECOCK
RTW	RETAINING WALL
SMH	SEWER MANHOLE
TBF	TIMBER BOUNDARY FENCE - 1800mm HIGH
WS	PRE-CAST CONCRETE WHEELSTOP

No.	Date	Description	Chkd
A	13/08/20	ISSUE FOR REVIEW	
B	16/09/20	ISSUE FOR UPDATE	
C	13/10/20	ISSUE FOR UPDATE	
D	02/11/20	ISSUE FOR UPDATE	

DRAWING INDEX SYSTEM	
FOR BUILDING AND ASSET SERVICES USE ONLY	
☐ CEILING PLANS	☐ MISCELLANEOUS DETAILS
☐ CONSTRUCTION DETAILS	☐ OTHER
☐ ELEVATIONS	☐ PLAY STRUCTURES
☐ EXTERNAL WORKS	☐ ROOF PLANS
☐ FITOUTS	☐ SECTIONS
☐ FLOOR PLANS	☐ SETOUT PLAN
☐ FURNITURE & EQUIPMENT	☐ SITE PLAN
☐ HYDRAULICS	☐ STANDARDS
☐ MASTER PLAN	




(clements clarke) architects

UNIT 2, 40 BROOKES STREET,
BOWEN HILLS, BRISBANE
QUEENSLAND 4006 AUSTRALIA

Telephone (07) 3852 3944
E: enquiries@clementsclarke.com.au
www.clementsclarke.com.au

SPH	02/11/20
DRAWN	DATE
CCA	02/11/20
AUTHORISED FOR ISSUE	DATE
25 APARTMENTS	

Drawing Title	
GROUND FLOOR PLAN	
Scale	at
1 : 100	A1 SIZE
Master Site Number	Client Reference Number
8401	
Drawing Number	Issue
87217 / CD / A02.01	D

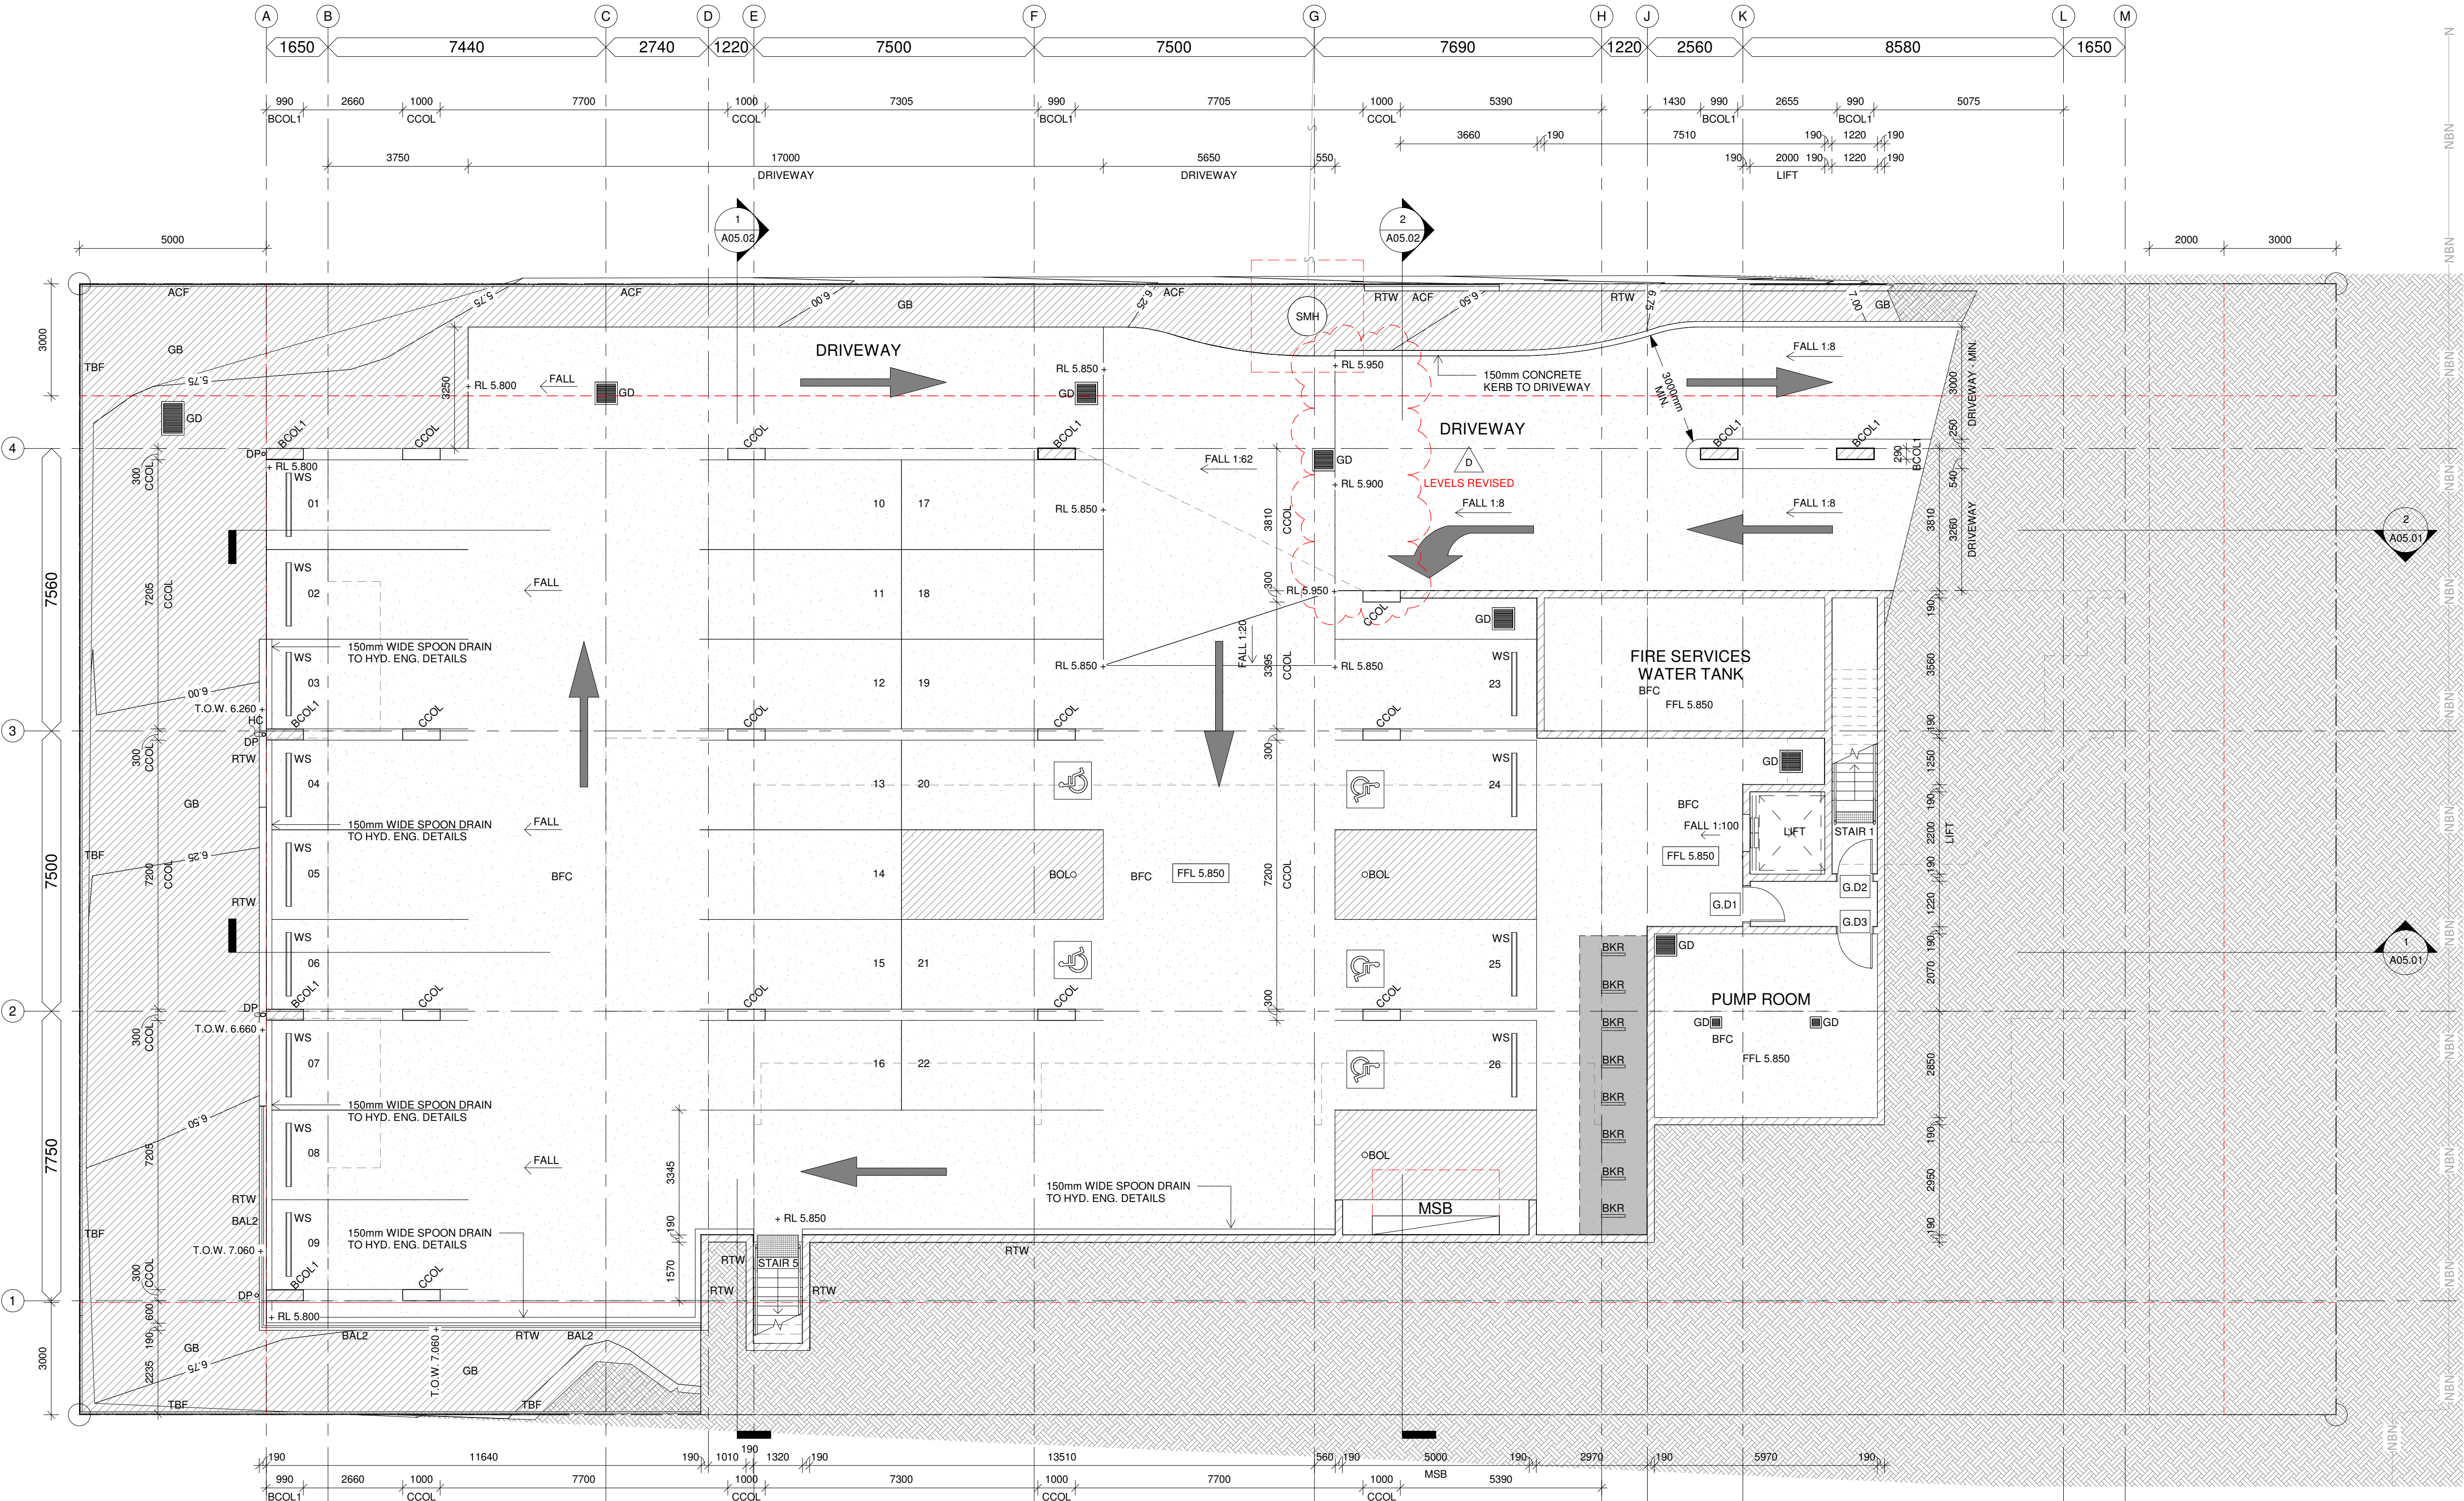

1 GROUND FLOOR PLAN
1 : 100

PRELIMINARY

© COPYRIGHT CLEMENTS CLARKE ARCHITECTS
ANY FORM OF REPLICATION OF THIS DRAWING IN FULL OR IN PART WITHOUT THE WRITTEN PERMISSION OF CLEMENTS CLARKE ARCHITECTS CONSTITUTES AN INFRINGEMENT OF COPYRIGHT.
CHECK ALL DIMENSIONS ON SITE PRIOR TO COMMENCING WORK. WORK TO FIGURED DIMENSIONS ONLY. REPORT ANY DISCREPANCIES TO THE ARCHITECT PRIOR TO THE COMMENCEMENT OF ANY WORK.
REGISTERED ARCHITECT: MATTHEW CLEMENTS 00324

DRAWING LEGEND	
ACF	ACOUSTIC TIMBER FENCE - 1800mm HIGH
BAL1	CONCRETE BLOCK BALUSTRADE - 1050mm HIGH MIN. ABOVE FFL
BAL2	STEEL FLAT PLATE BALUSTRADE (OR ALUMINIUM EQUIVALENT) - 1050mm HIGH MIN. ABOVE FFL
BAL3	ALUMINIUM HANDRAIL & BALUSTRADE - 1000mm HIGH
BCOL1	CONCRETE BLOCK COLUMN - TYPE 1 - TO STRUCT. ENG. DETAILS
BCOL2	CONCRETE BLOCK COLUMN - TYPE 2 - TO STRUCT. ENG. DETAILS
BFC	BROOM FINISHED CONCRETE
BR	BROOM CUPBOARD
BST1	BENCH SEAT - TYPE 1 - NON-COMBUSTIBLE
BST2	BENCH SEAT - TYPE 2 - NON-COMBUSTIBLE
CL	CLOTHESLINE
CPT1	CARPET - TYPE 1
DP	DOWNPIPE
FW	FLOOR WASTE
GB	GARDEN BED
GD	GRATED DRAIN
HC	HOSECOCK
HR1	HANDRAIL - TYPE 1
LIN	LINEN CUPBOARD
PLB	PLANTER BED
RTW	RETAINING WALL
SCN1	SCREEN - TYPE 1 - ALUMINIUM BATTENS
SCN2	SCREEN - TYPE 2 - PERFORATED ALUMINIUM
SMH	SEWER MANHOLE
T1	TILES - TYPE 1
TBF	TIMBER BOUNDARY FENCE - 1800mm HIGH
V1	VINYL FLOORING - TYPE 1
WH1	WINDOW HOOD - TYPE 1

No.	Date	Description	Chkd
A	13/08/20	ISSUE FOR REVIEW	
B	16/09/20	ISSUE FOR UPDATE	
C	13/10/20	ISSUE FOR UPDATE	
D	02/11/20	ISSUE FOR UPDATE	

DRAWING INDEX SYSTEM	
FOR BUILDING AND ASSET SERVICES USE ONLY	
☐ CEILING PLANS	☐ MISCELLANEOUS DETAILS
☐ CONSTRUCTION DETAILS	☐ OTHER
☐ ELEVATIONS	☐ PLAY STRUCTURES
☐ EXTERNAL WORKS	☐ ROOF PLANS
☐ FITOUTS	☐ SECTIONS
☐ FLOOR PLANS	☐ SETOUT PLAN
☐ FURNITURE & EQUIPMENT	☐ SITE PLAN
☐ HYDRAULICS	☐ STANDARDS
☐ MASTER PLAN	



Department of
Housing and Public Works




(clements clarke)
architects

UNIT 2, 40 BROOKES STREET,
BOWEN HILLS, BRISBANE
QUEENSLAND 4006 AUSTRALIA

Telephone (07) 3852 3944
E: enquiries@clementsclarke.com.au
www.clementsclarke.com.au

SPH	02/11/20
DRAWN	DATE
CCA	02/11/20
AUTHORISED FOR ISSUE	DATE
25 APARTMENTS	

Drawing Title	
LEVEL 1 FLOOR PLAN	
Scale	at
1 : 100	A1 SIZE
Master Site Number	Client Reference Number
8401	
Drawing Number	Issue
87217 / CD / A02.02	D

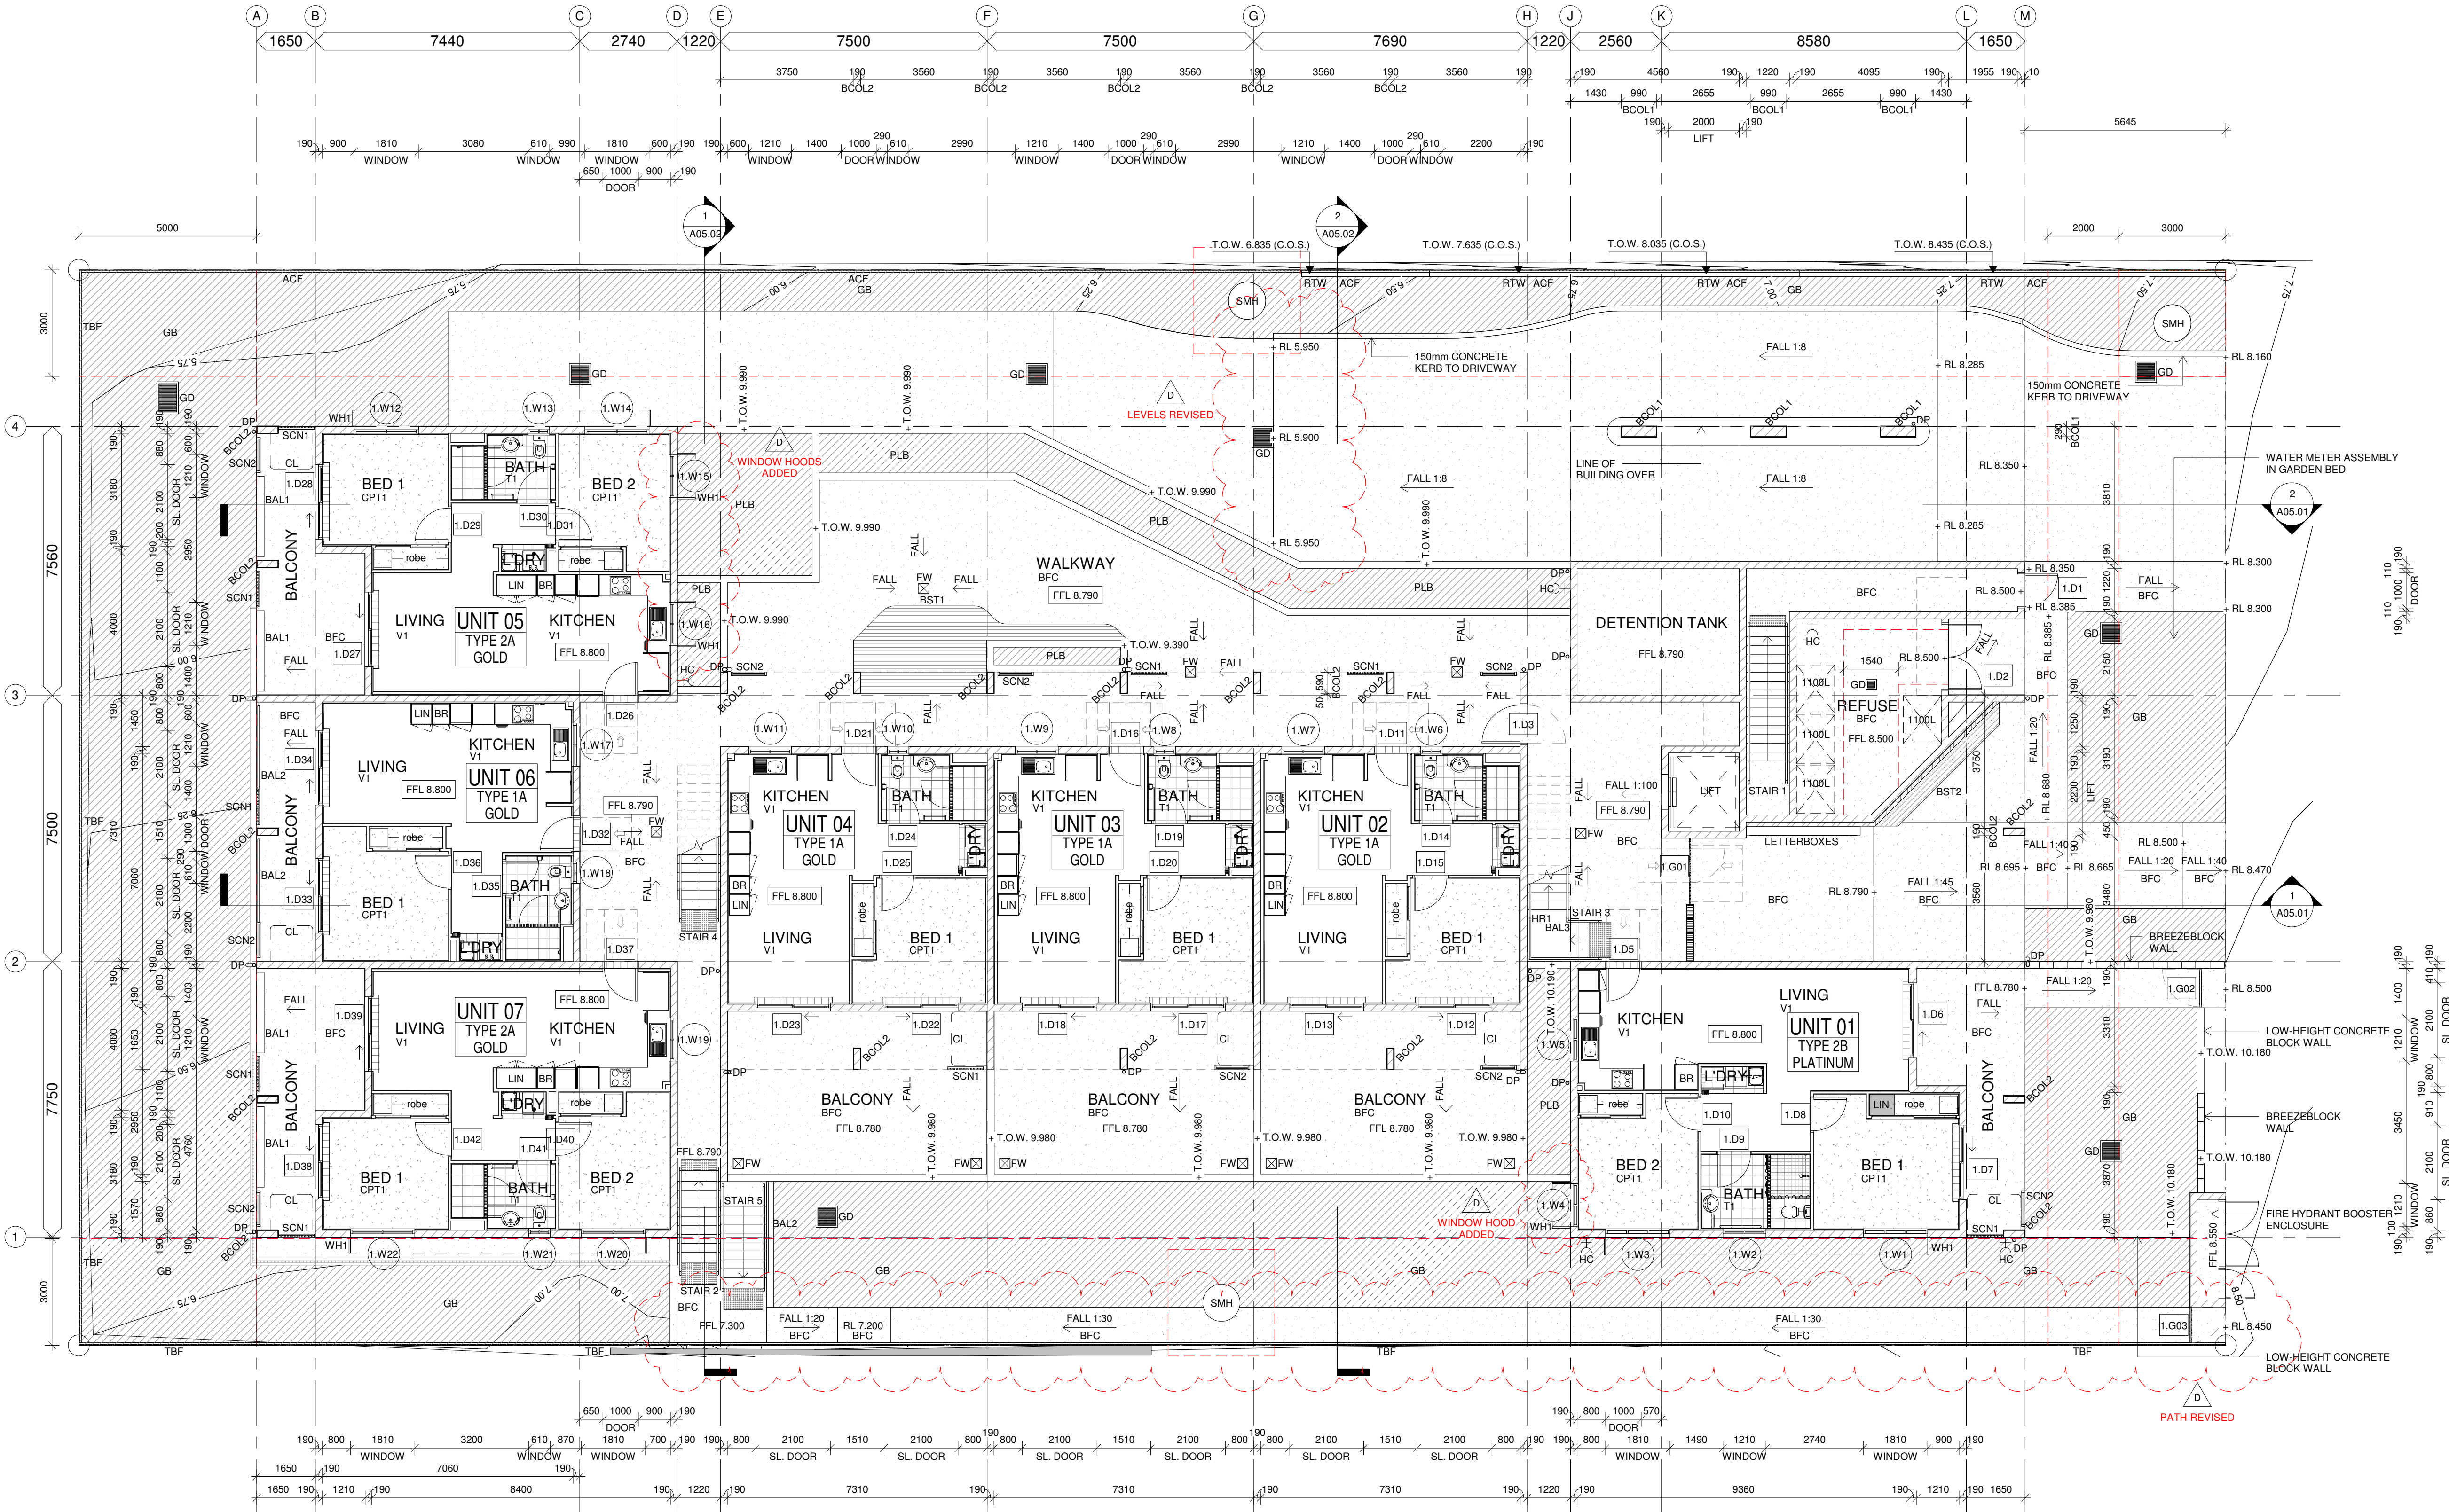

1 LEVEL 1 FLOOR PLAN
1 : 100

DRAWING LEGEND	
BAL1	CONCRETE BLOCK BALUSTRADE - 1050mm HIGH MIN. ABOVE FFL
BAL2	STEEL FLAT PLATE BALUSTRADE (OR ALUMINIUM EQUIVALENT) - 1050mm HIGH MIN. ABOVE FFL
BAL3	ALUMINIUM HANDRAIL & BALUSTRADE - 1000mm HIGH
BCOL2	CONCRETE BLOCK COLUMN - TYPE 2 - TO STRUCT. ENG. DETAILS
BFC	BROOM-FINISHED CONCRETE
BR	BROOM CUPBOARD
CL	CLOTHESLINE
CPT1	CARPET - TYPE 1
DP	DOWNPIPE
HR1	HANDRAIL - TYPE 1
LIN	LINEN CUPBOARD
SCN1	SCREEN - TYPE 1 - ALUMINIUM BATTENS
SCN2	SCREEN - TYPE 2 - PERFORATED ALUMINIUM
T1	TILES - TYPE 1
V1	VINYL FLOORING - TYPE 1
WH1	WINDOW HOOD - TYPE 1

No.	Date	Description	Chkd
A	13/08/20	ISSUE FOR REVIEW	
B	16/09/20	ISSUE FOR UPDATE	
C	02/11/20	ISSUE FOR UPDATE	

DRAWING INDEX SYSTEM	
FOR BUILDING AND ASSET SERVICES USE ONLY	
☐ CEILING PLANS	☐ MISCELLANEOUS DETAILS
☐ CONSTRUCTION DETAILS	☐ OTHER
☐ ELEVATIONS	☐ PLAY STRUCTURES
☐ EXTERNAL WORKS	☐ ROOF PLANS
☐ FITOUTS	☐ SECTIONS
☐ FLOOR PLANS	☐ SETOUT PLAN
☐ FURNITURE & EQUIPMENT	☐ SITE PLAN
☐ HYDRAULICS	☐ STANDARDS
☐ MASTER PLAN	




UNIT 2, 40 BROOKES STREET,
BOWEN HILLS, BRISBANE
QUEENSLAND 4006 AUSTRALIA

Telephone (07) 3852 3944
E: enquiries@clementsclarke.com.au
www.clementsclarke.com.au

SPH	02/11/20
DRAWN	DATE
CCA	02/11/20
AUTHORISED FOR ISSUE	DATE
25 APARTMENTS	

Drawing Title	
LEVEL 2 FLOOR PLAN	
Scale	at
1 : 100	A1 SIZE
Master Site Number	Client Reference Number
8401	
Drawing Number	Issue
87217 / CD / A02.03	C

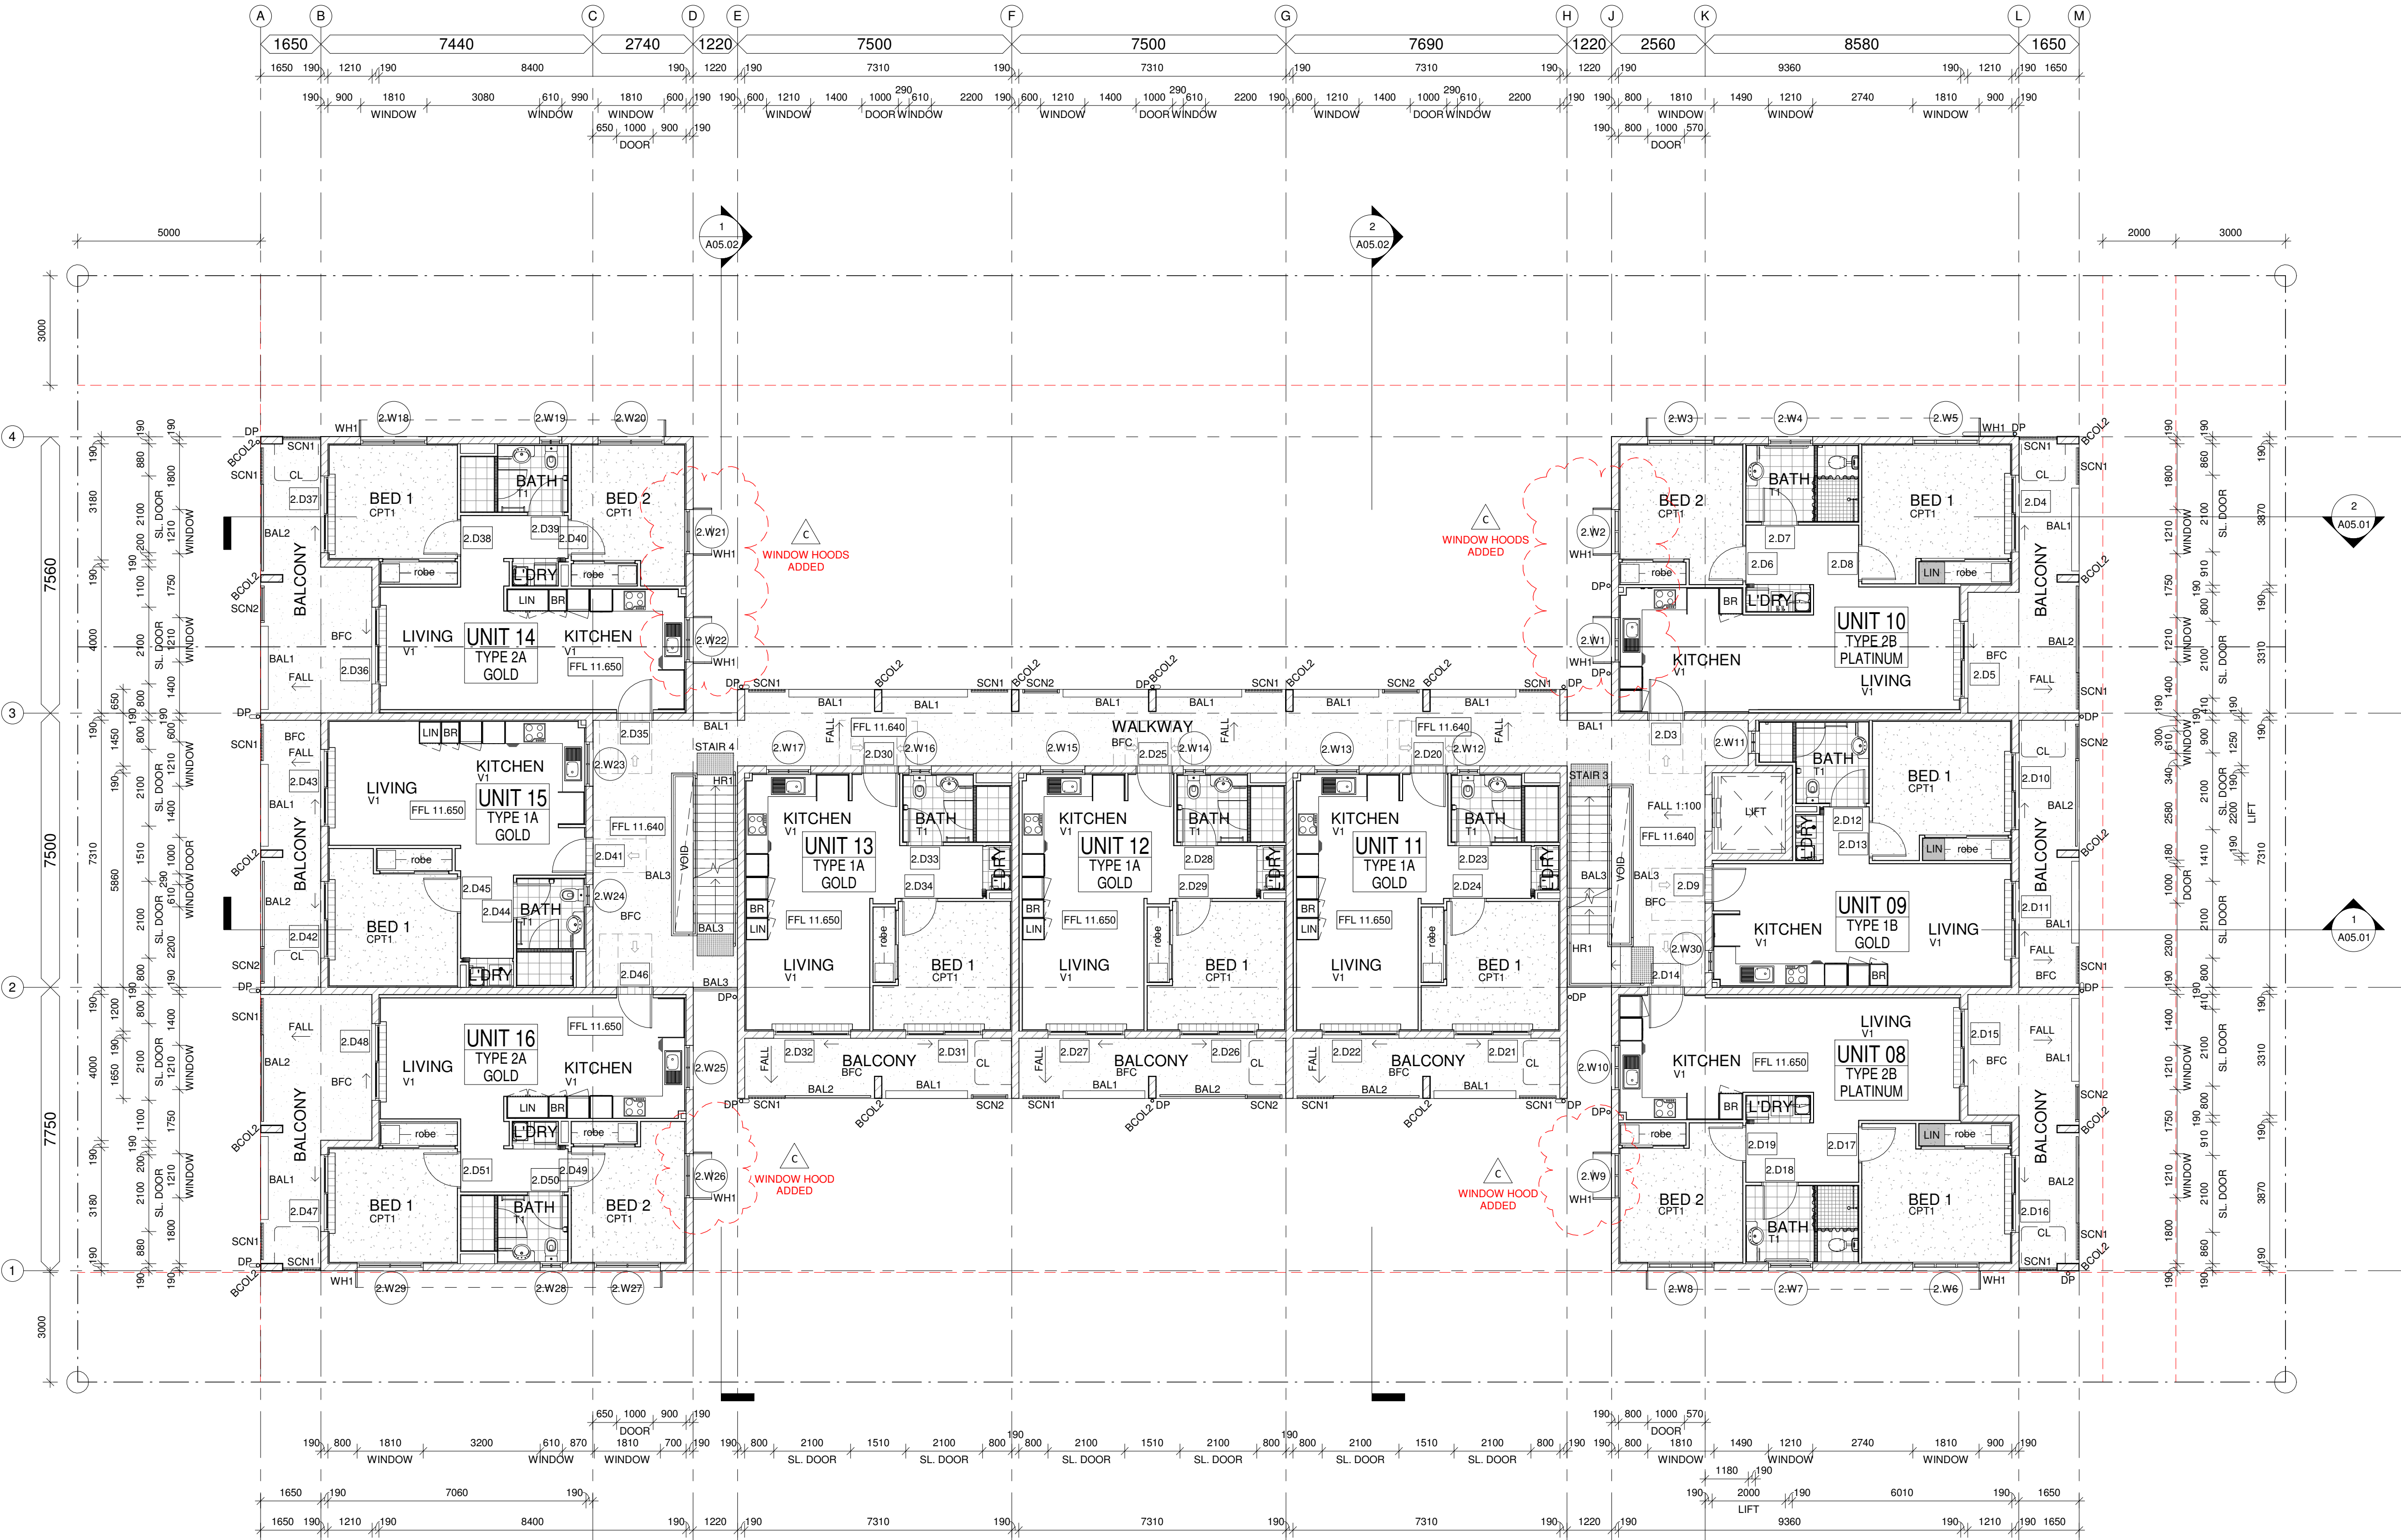

1 LEVEL 2 FLOOR PLAN
1 : 100

DRAWING LEGEND	
BAL1	CONCRETE BLOCK BALUSTRADE - 1050mm HIGH MIN. ABOVE FFL
BAL2	STEEL FLAT PLATE BALUSTRADE (OR ALUMINIUM EQUIVALENT) - 1050mm HIGH MIN. ABOVE FFL
BAL3	ALUMINIUM HANDRAIL & BALUSTRADE - 1000mm HIGH
BCOL2	CONCRETE BLOCK COLUMN - TYPE 2 - TO STRUCT. ENG. DETAILS
BFC	BROOM-FINISHED CONCRETE
BR	BROOM CUPBOARD
CL	CLOTHESLINE
CPT1	CARPET - TYPE 1
DP	DOWNPIPE
HR1	HANDRAIL - TYPE 1
LIN	LINEN CUPBOARD
SCN1	SCREEN - TYPE 1 - ALUMINIUM BATTENS
SCN2	SCREEN - TYPE 2 - PERFORATED ALUMINIUM
T1	TILES - TYPE 1
V1	VINYL FLOORING - TYPE 1
WH1	WINDOW HOOD - TYPE 1

No.	Date	Description	Chkd
A	13/08/20	ISSUE FOR REVIEW	
B	16/09/20	ISSUE FOR UPDATE	
C	02/11/20	ISSUE FOR UPDATE	

DRAWING INDEX SYSTEM	
FOR BUILDING AND ASSET SERVICES USE ONLY	
☐ CEILING PLANS	☐ MISCELLANEOUS DETAILS
☐ CONSTRUCTION DETAILS	☐ OTHER
☐ ELEVATIONS	☐ PLAY STRUCTURES
☐ EXTERNAL WORKS	☐ ROOF PLANS
☐ FITOUTS	☐ SECTIONS
☐ FLOOR PLANS	☐ SETOUT PLAN
☐ FURNITURE & EQUIPMENT	☐ SITE PLAN
☐ HYDRAULICS	☐ STANDARDS
☐ MASTER PLAN	




(clements clarke) architects

UNIT 2, 40 BROOKES STREET,
BOWEN HILLS, BRISBANE
QUEENSLAND 4006 AUSTRALIA

Telephone (07) 3852 3944
E: enquiries@clementsclarke.com.au
www.clementsclarke.com.au

SPH	02/11/20
DRAWN	DATE
CCA	02/11/20
AUTHORISED FOR ISSUE	DATE
25 APARTMENTS	

Drawing Title	
LEVEL 3 FLOOR PLAN	
Scale	at
1 : 100	A1 SIZE
Master Site Number	Client Reference Number
8401	
Drawing Number	Issue
87217 / CD / A02.04	C

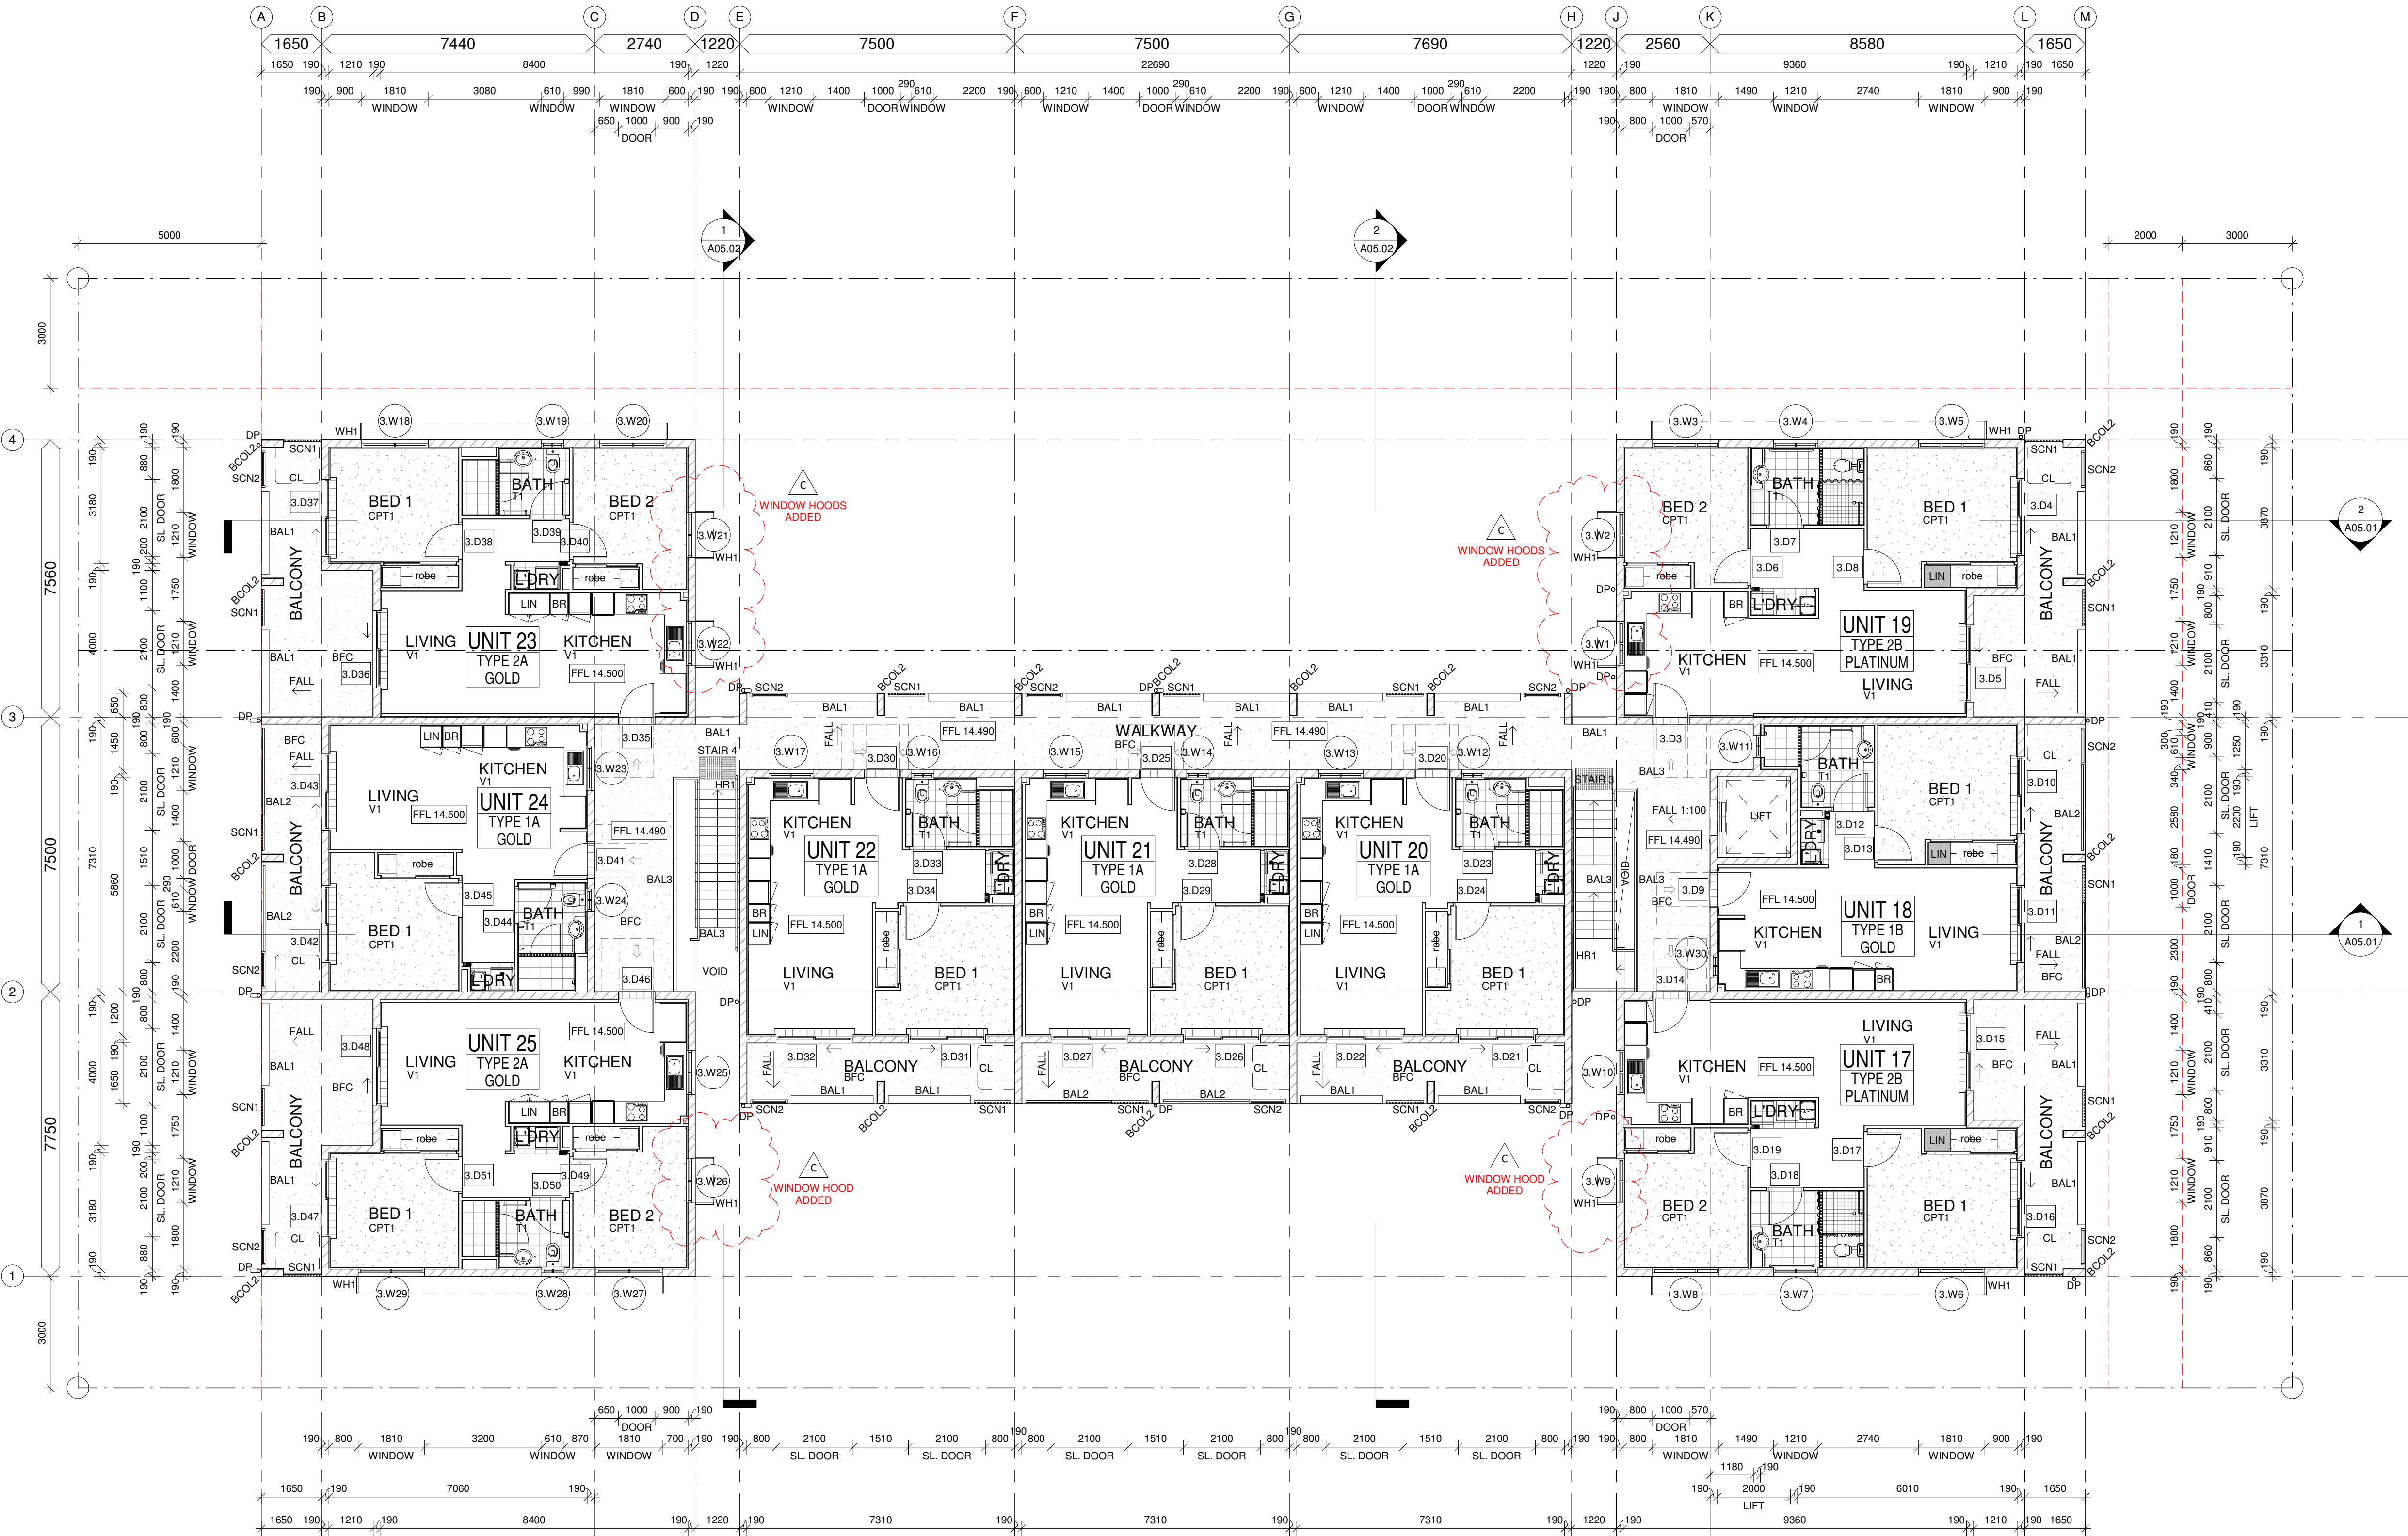

1 LEVEL 3 FLOOR PLAN
1 : 100

DRAWING LEGEND

DP	DOWNPIPE
GU	ROOF GUTTER
MRS	METAL ROOF SHEETING
RWS	RAINWATER SPREADER
VP	VENT PIPE

No.	Date	Description	Chkd
A	13/08/20	ISSUE FOR REVIEW	
B	16/09/20	ISSUE FOR UPDATE	
C	02/11/20	ISSUE FOR UPDATE	

DRAWING INDEX SYSTEM

FOR BUILDING and ASSET SERVICES USE ONLY			
☐ CEILING PLANS	☐ MISCELLANEOUS DETAILS	☐ OTHER	☐ PLAY STRUCTURES
☐ CONSTRUCTION DETAILS	☐ ELEVATIONS	☐ EXTERNAL WORKS	☒ ROOF PLANS
☐ FITOUTS	☐ FLOOR PLANS	☐ FURNITURE & EQUIPMENT	☐ SECTIONS
☐ HYDRAULICS	☐ MASTER PLAN	☐ SETOUT PLAN	☐ SITE PLAN
☐ STANDARDS			



Queensland
Government

Department of
Housing and Public Works



BLD building logo development

(clements clarke)
architects


UNIT 2, 40 BROOKES STREET,
BOWEN HILLS, BRISBANE
QUEENSLAND 4006 AUSTRALIA

Telephone (07) 3852 3944
E: enquiries@clementsclarke.com.au
www.clementsclarke.com.au

SPH	02/11/20
DRAWN	DATE
CCA	02/11/20
AUTHORISED FOR ISSUE	DATE

25 APARTMENTS

Drawing Title

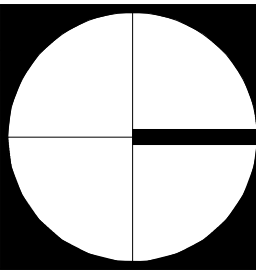

ROOF PLAN

Scale	at	
1 : 100		A1 SIZE
Master Site Number	Client Reference Number	
8401		
Drawing Number	Issue	
87217 / CD / A02.05	C	

PRELIMINARY

© COPYRIGHT CLEMENTS CLARKE ARCHITECTS
ANY FORM OF REPLICATION OF THIS DRAWING IN FULL OR IN PART WITHOUT THE WRITTEN PERMISSION OF CLEMENTS CLARKE ARCHITECTS CONSTITUTES AN INFRINGEMENT OF COPYRIGHT.
CHECK ALL DIMENSIONS ON SITE PRIOR TO COMMENCING WORK. WORK TO FIGURED DIMENSIONS ONLY. REPORT ANY DISCREPANCIES TO THE ARCHITECT PRIOR TO THE COMMENCEMENT OF ANY WORK.
REGISTERED ARCHITECT: MATTHEW CLEMENTS 003824

DRAWING LEGEND

BAL2	STEEL FLAT PLATE BALUSTRADE (OR ALUMINIUM EQUIVALENT) - 1050mm HIGH MIN. ABOVE FFL.
BCOL2	CONCRETE BLOCK COLUMN - TYPE 2 - TO STRUCT. ENG. DETAILS
BFC	BROOM-FINISHED CONCRETE
BR	BROOM CUPBOARD
CL	CLOTHESLINE
CPT1	CARPET - TYPE 1
CT	COOKTOP
CTB	COFFEE TABLE
DSK	DESK
ENT	ENTERTAINMENT UNIT
FW	FLOOR WASTE
LIN	LINEN CUPBOARD
LT	LAUNDRY TUB
NBN	NBN RECESS
P	PANTRY
REF	REFRIGERATOR
SCN1	SCREEN - TYPE 1 - ALUMINIUM BATTENS
SCN2	SCREEN - TYPE 2 - PERFORATED ALUMINIUM
SG	SHOWER GRATE
SHR	SHOWER
T1	TILES - TYPE 1
T3	TILES - TYPE 3
TR	TOWEL RAIL
TRH	TOILET ROLL HOLDER
V1	VINYL FLOORING - TYPE 1
VB	VANITY BASIN
WC	WATER CLOSET
WO	WALL OVEN

No.	Date	Description	Chkd
A	13/08/20	ISSUE FOR REVIEW	
B	16/09/20	ISSUE FOR UPDATE	

DRAWING INDEX SYSTEM

FOR BUILDING and ASSET SERVICES USE ONLY			
☐ CEILING PLANS	☐ CONSTRUCTION DETAILS	☐ MISCELLANEOUS DETAILS	☐ OTHER
☐ ELEVATIONS	☐ EXTERNAL WORKS	☐ ROOF PLANS	☐ SECTIONS
☐ FITOUTS	☐ FLOOR PLANS	☒ SETOUT PLAN	☐ SITE PLAN
☐ FURNITURE & EQUIPMENT	☐ HYDRAULICS	☐ STANDARDS	
☐ MASTER PLAN			



Queensland
Government

Department of
Housing and Public Works



BLD building legal development

(clements clarke)
architects

UNIT 2, 40 BROOKES STREET,
BOWEN HILLS, BRISBANE
QUEENSLAND 4006 AUSTRALIA

Telephone (07) 3852 3944
E: enquiries@clementsclarke.com.au
www.clementsclarke.com.au

SPH 16/09/20

DRAWN DATE

CCA 16/09/20

AUTHORISED FOR ISSUE DATE

25 APARTMENTS

Drawing Title


FLOOR PLANS -
UNIT SETOUT &
CIRCULATION

Scale 1 : 50 at A1 SIZE


Master Site Number 8401 Client Reference Number

Drawing Number 87217 / CD / A02.10

Issue B

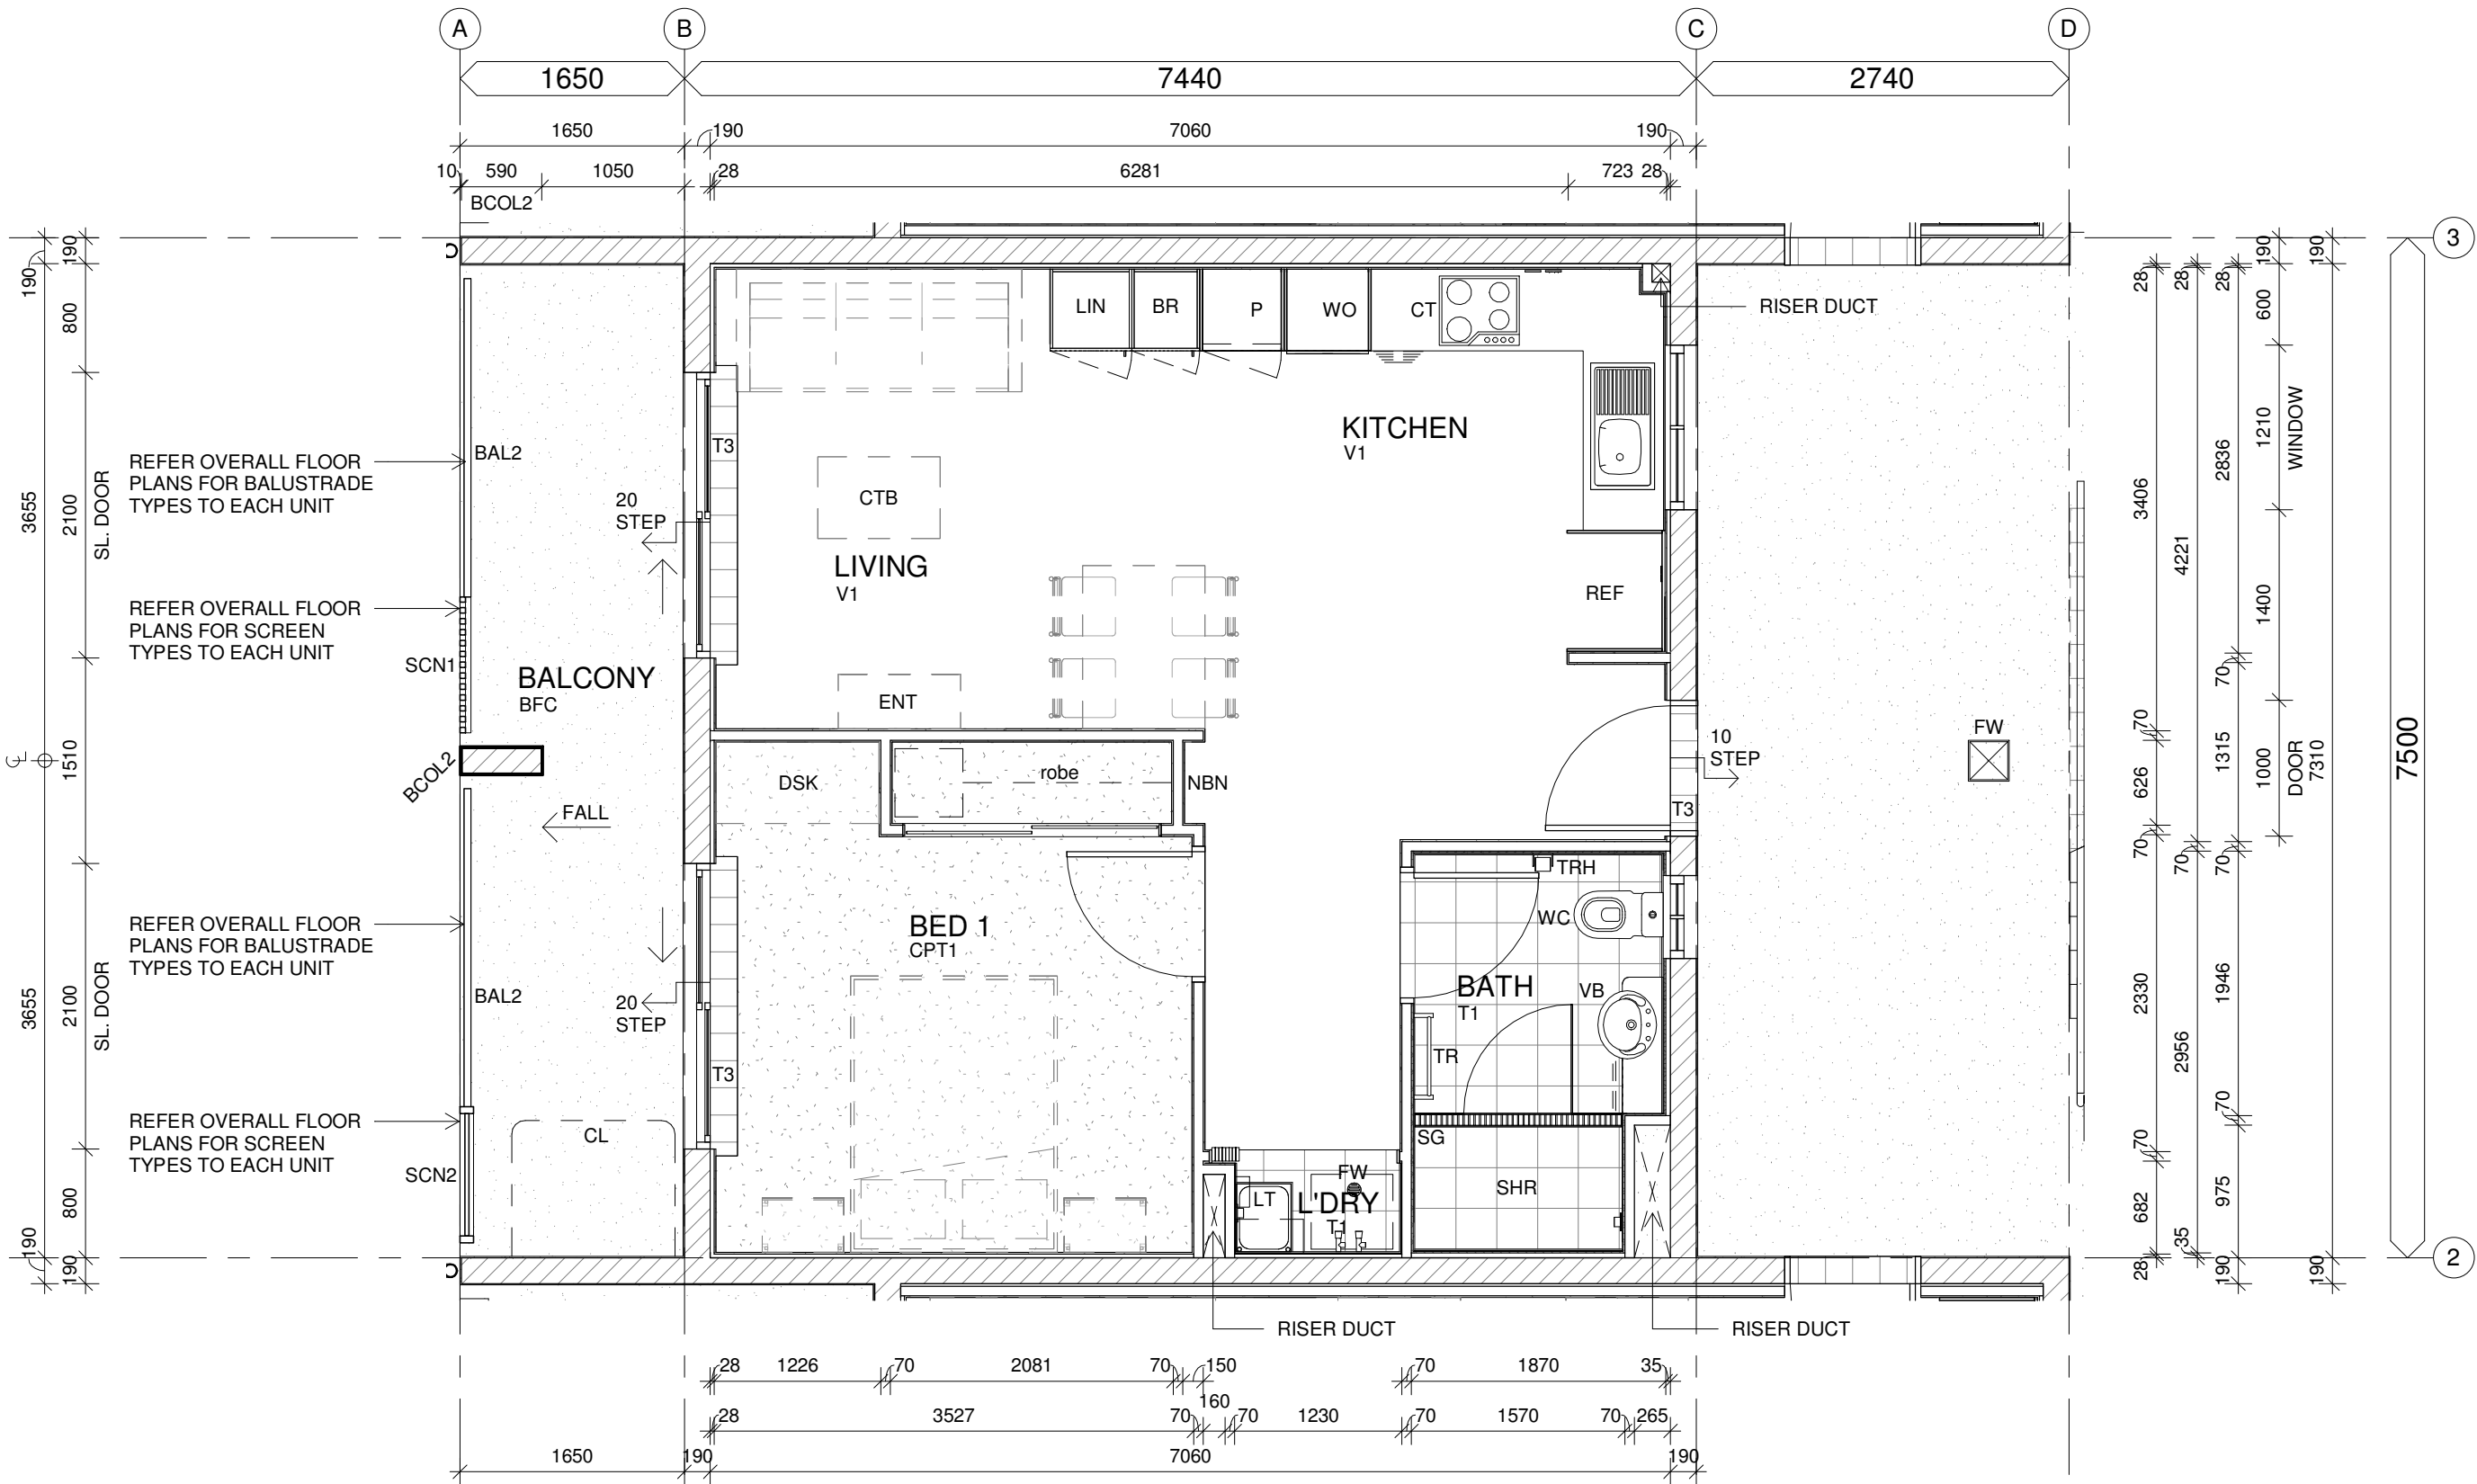


1 FLOOR PLAN - UNIT TYPE 1A - GOLD - SETOUT
1 : 50

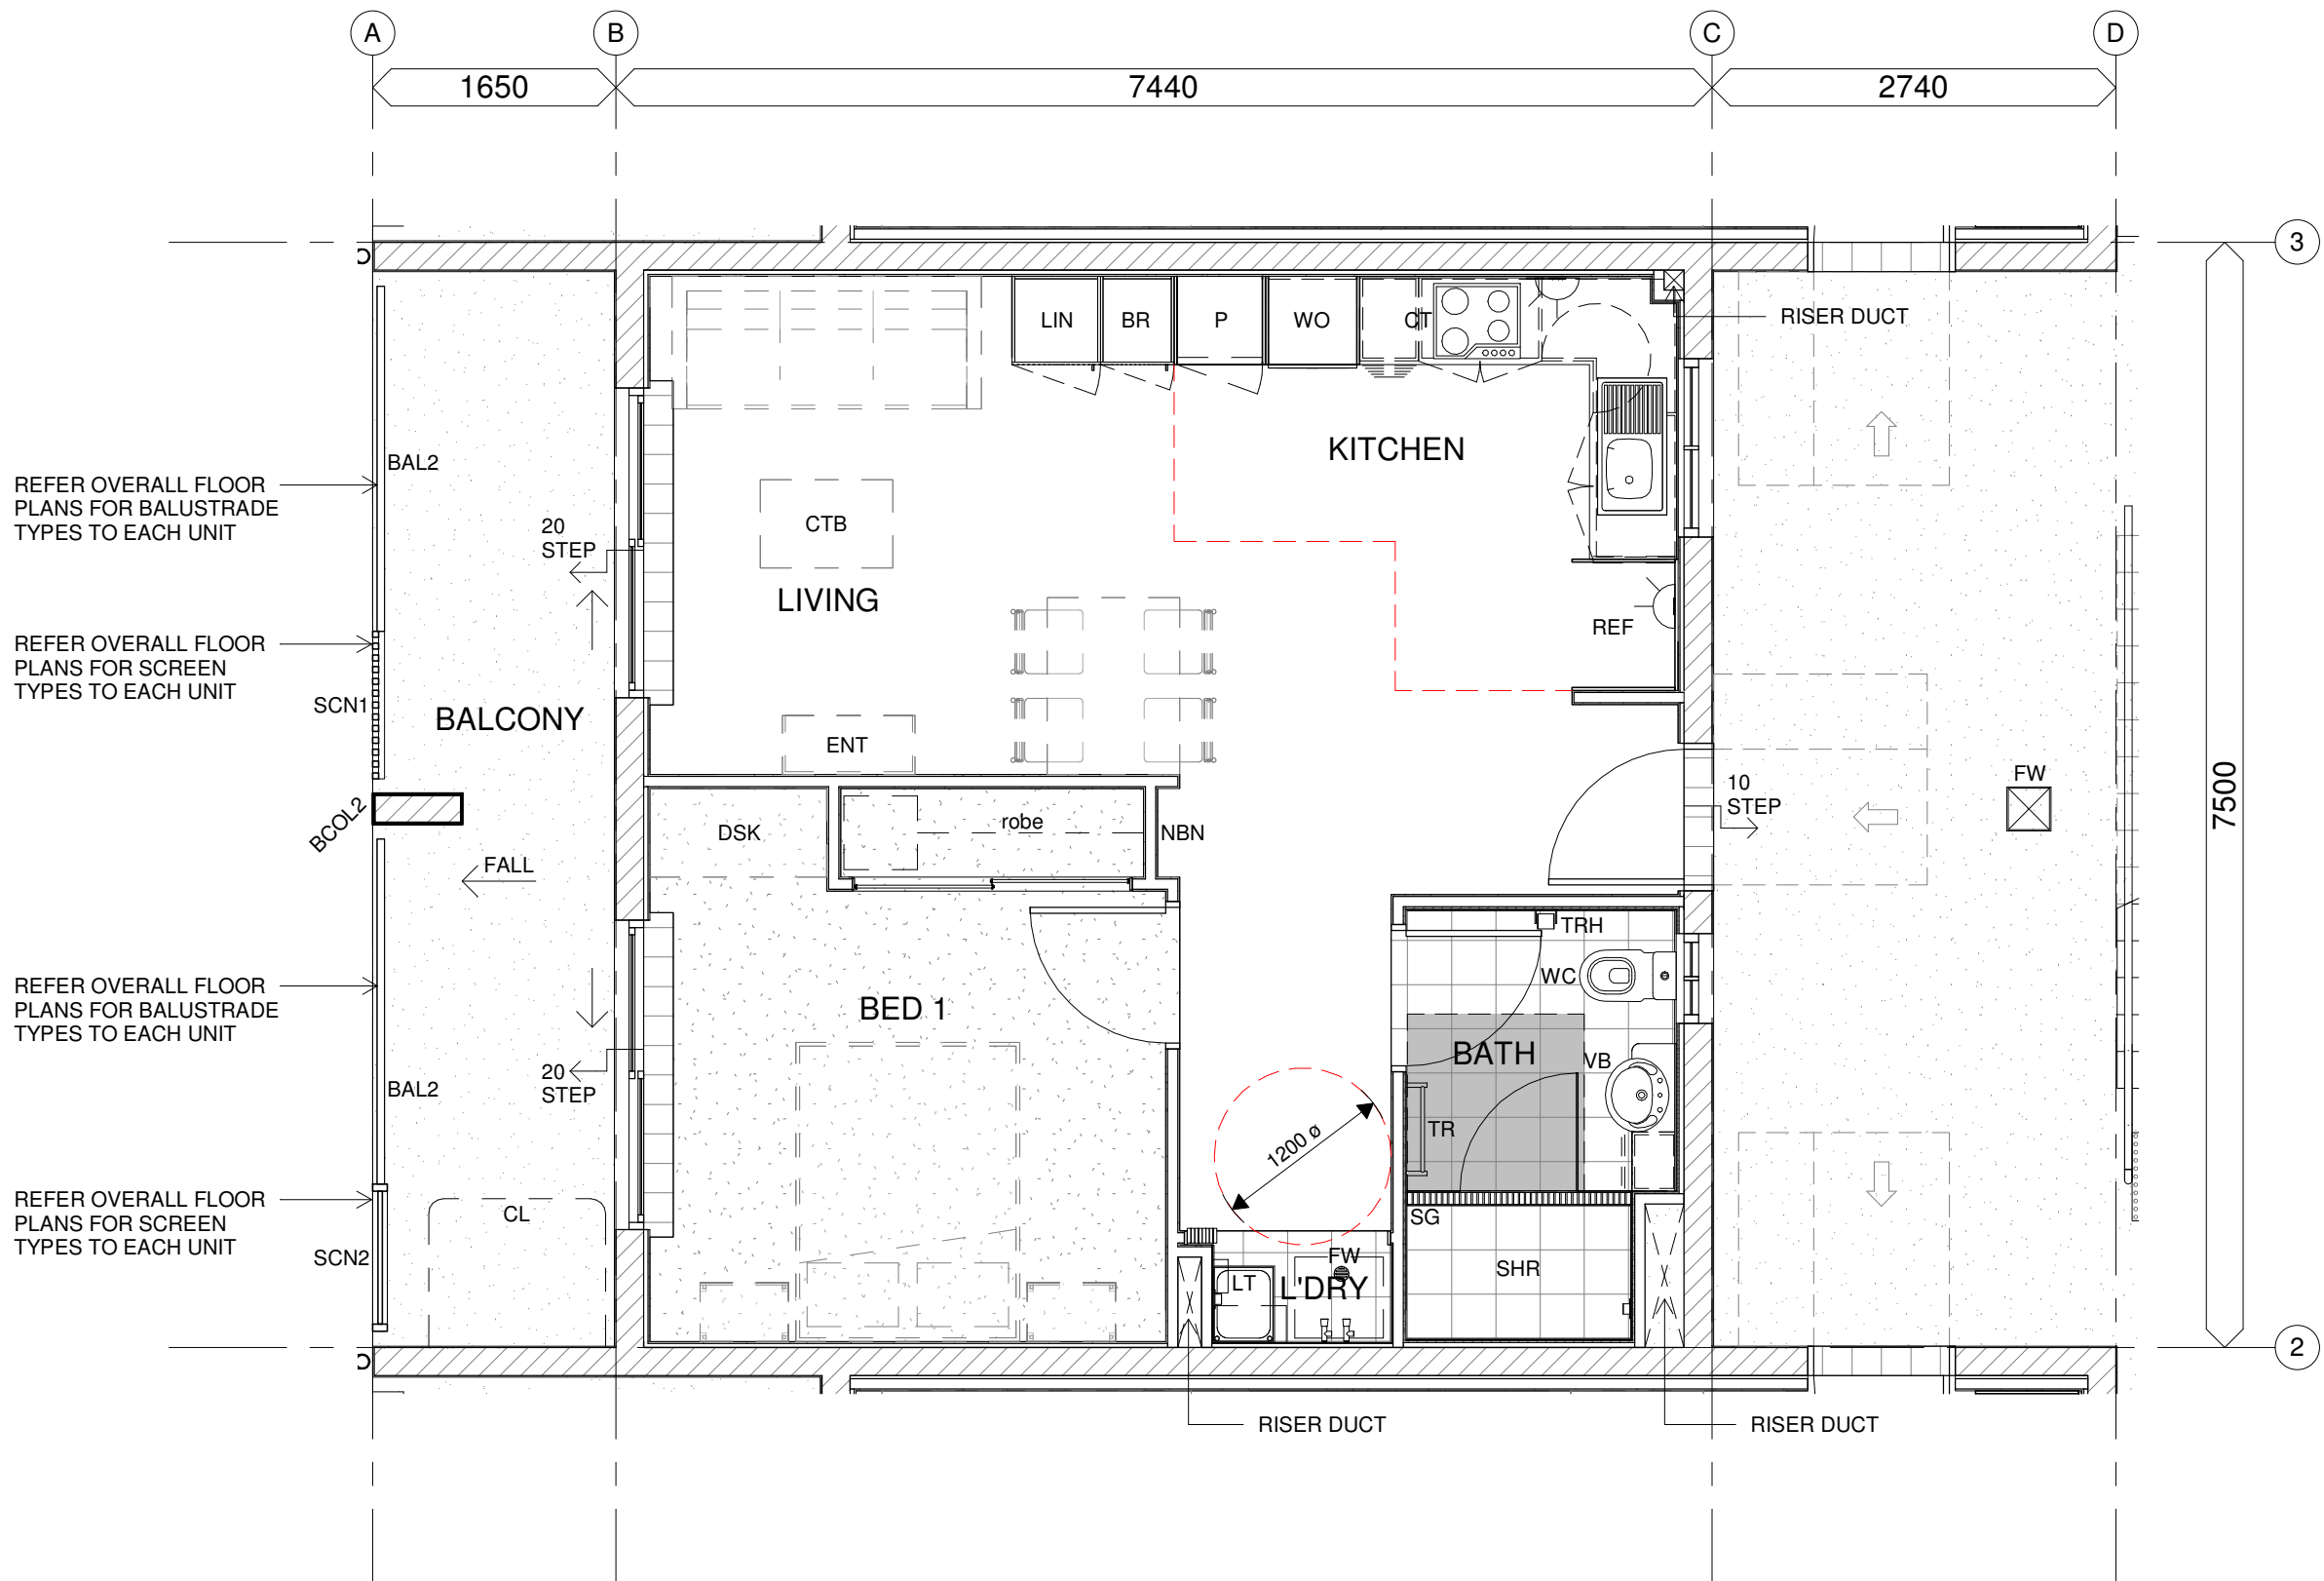


2 FLOOR PLAN - UNIT TYPE 1A - GOLD - CIRCULATION
1 : 50

AS1428.1 - 2009
CIRCULATION SPACES AT DOORWAYS
WITH SWING DOORS

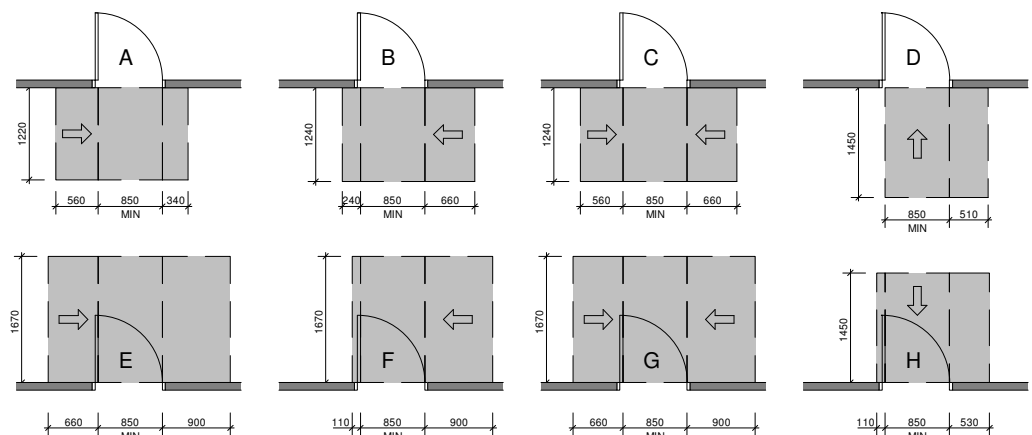


AS1428.1 - 2009
CIRCULATION SPACES AT DOORWAYS
WITH SLIDING DOORS

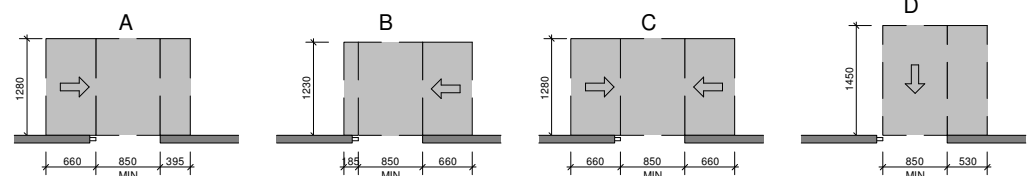


DRAWING LEGEND


BAL1	CONCRETE BLOCK BALUSTRADE - 1050mm HIGH MIN. ABOVE FFL
BAL2	STEEL FLAT PLATE BALUSTRADE (OR ALUMINIUM EQUIVALENT) - 1050mm HIGH MIN. ABOVE FFL
BCOL2	CONCRETE BLOCK COLUMN - TYPE 2 - TO STRUCT. ENG. DETAILS
BFC	BROOM-FINISHED CONCRETE
BR	BROOM CUPBOARD
CL	CLOTHESLINE
CPT1	CARPET - TYPE 1
CT	COOKTOP
CTB	COFFEE TABLE
ENT	ENTERTAINMENT UNIT
FW	FLOOR WASTE
LIN	LINEN CUPBOARD
LT	LAUNDRY TUB
P	PANTRY
REF	REFRIGERATOR
SCN1	SCREEN - TYPE 1 - ALUMINIUM BATTENS
SCN2	SCREEN - TYPE 2 - PERFORATED ALUMINIUM
SG	SHOWER GRATE
SHR	SHOWER
T1	TILES - TYPE 1
T3	TILES - TYPE 3
TR	TOWEL RAIL
V1	VINYL FLOORING - TYPE 1
VB	VANITY BASIN
WC	WATER CLOSET
WO	WALL OVEN

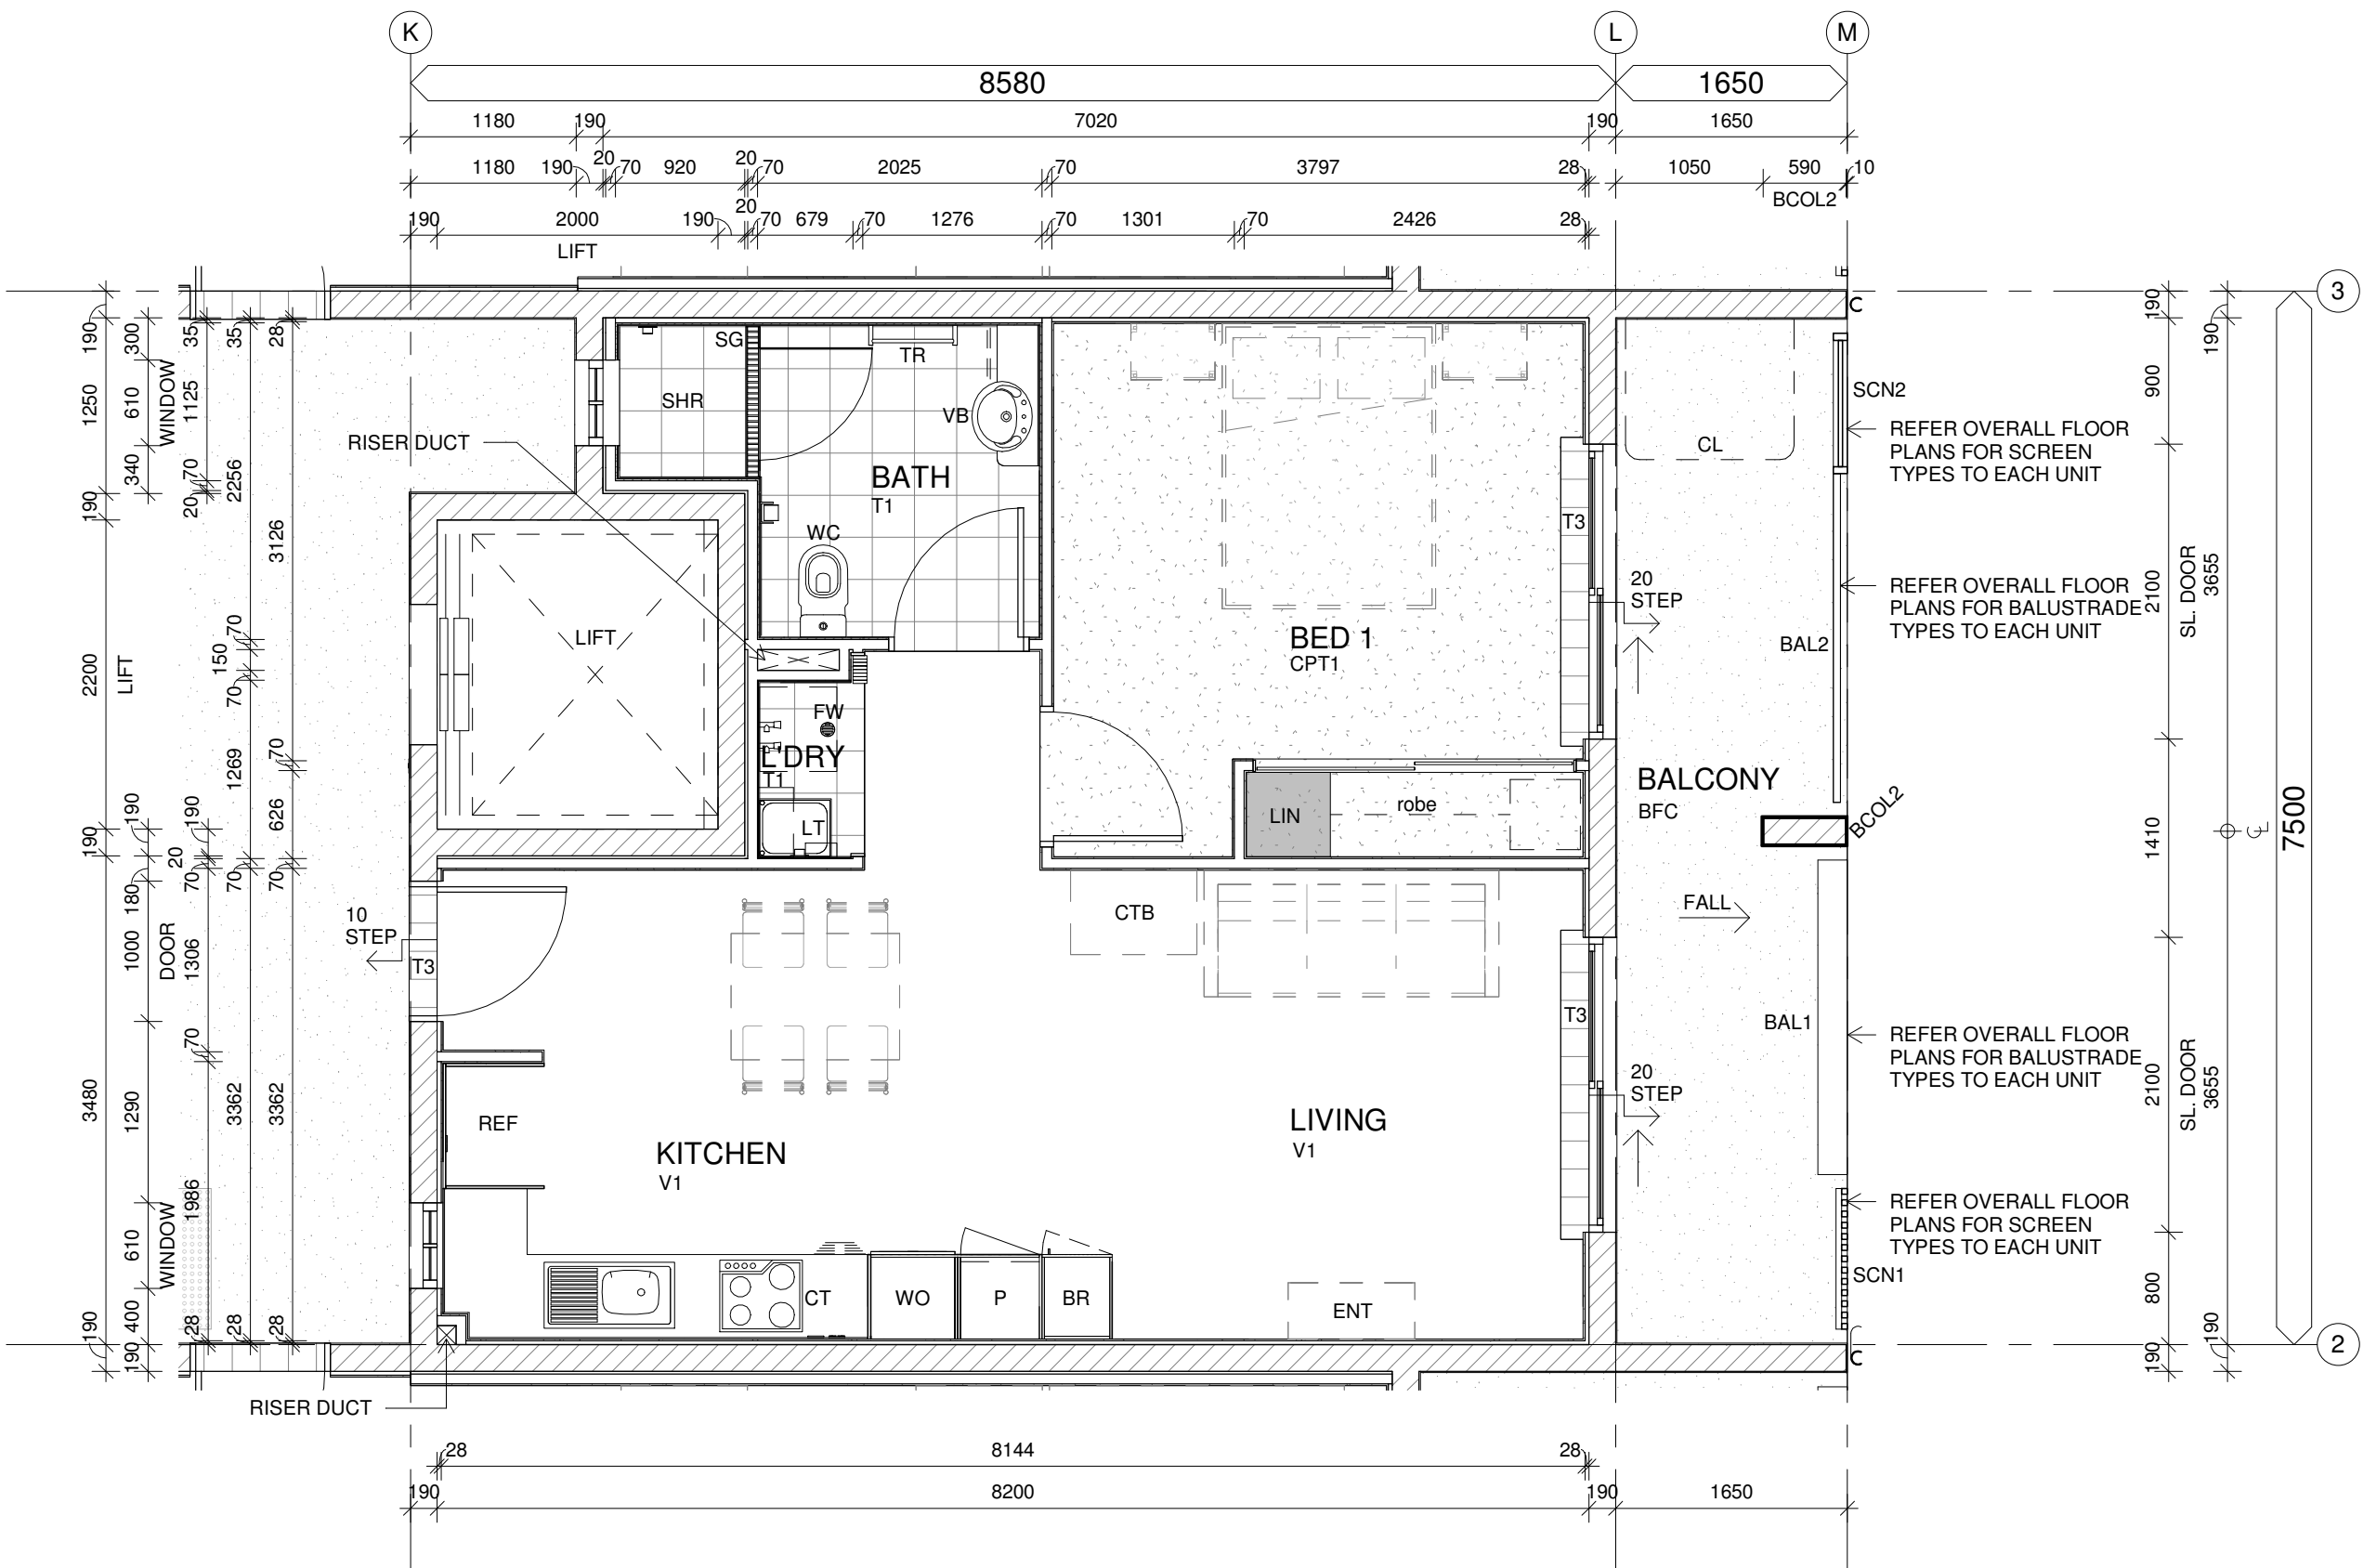

1 FLOOR PLAN - UNIT TYPE 1B - GOLD - SETOUT
1 : 50

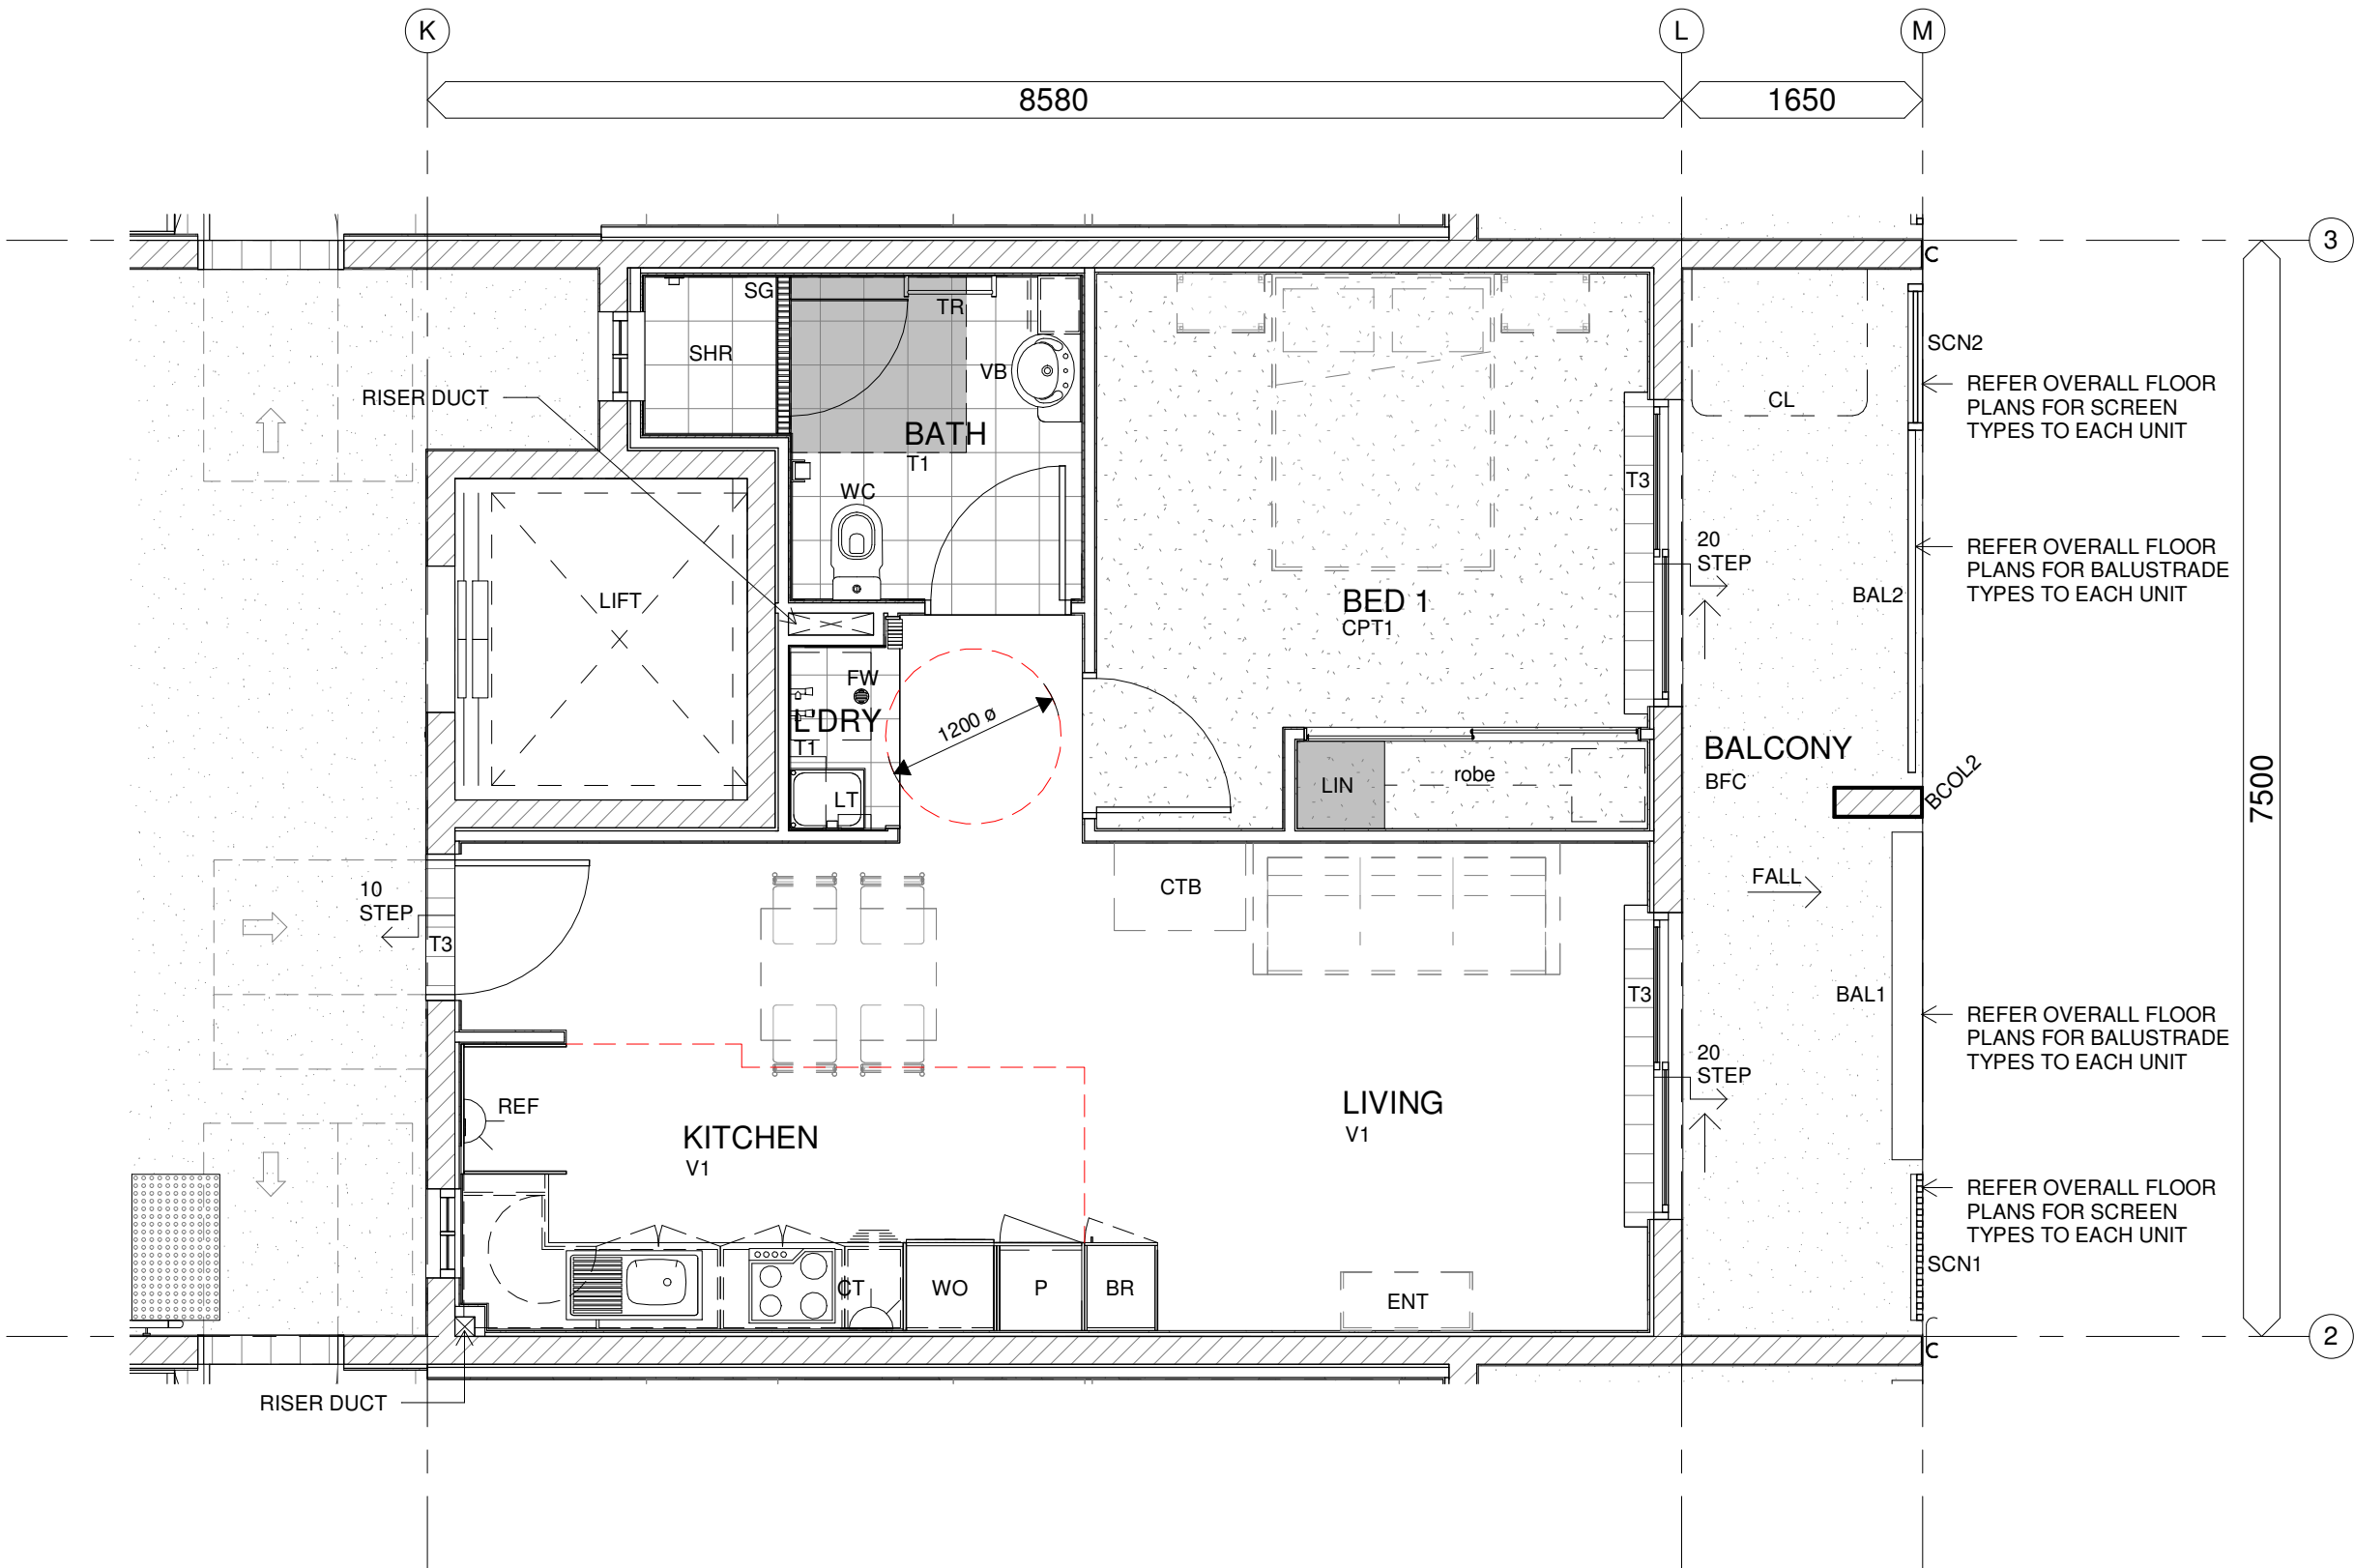

2 FLOOR PLAN - UNIT TYPE 1B - GOLD - CIRCULATION
1 : 50

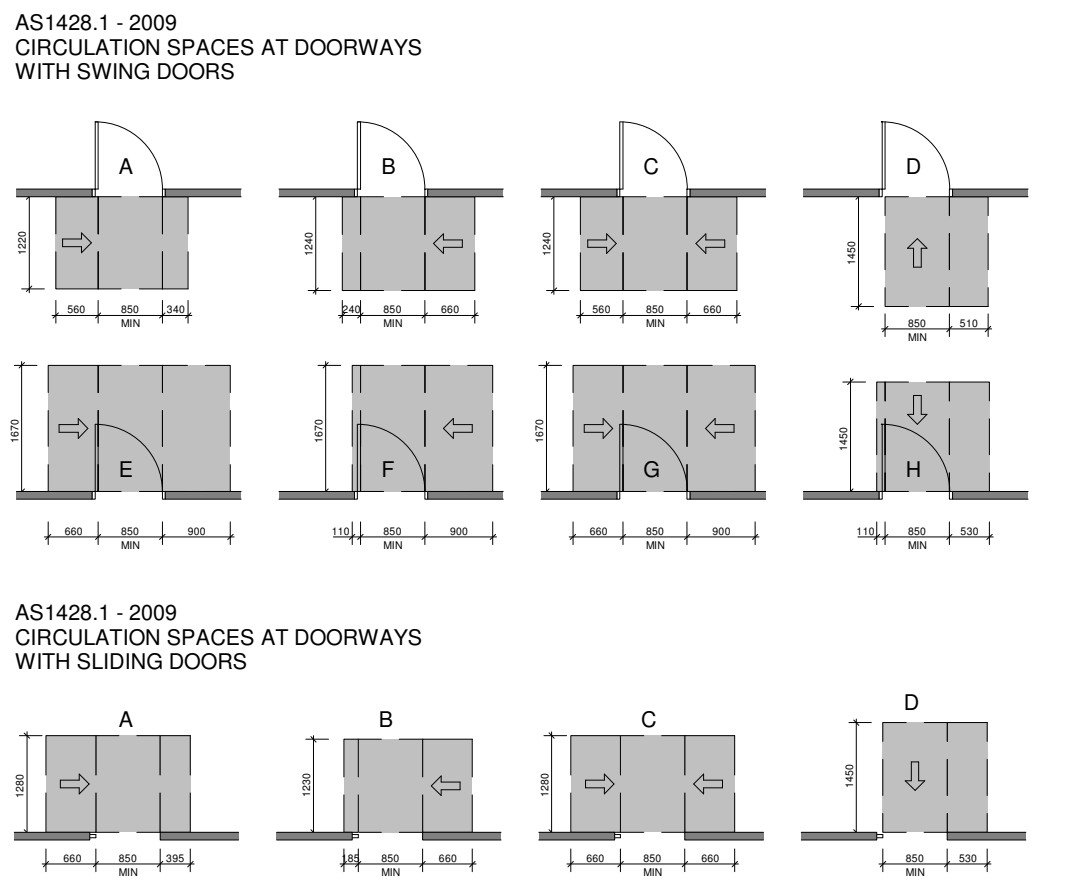

No.	Date	Description	Chkd
A	13/08/20	ISSUE FOR REVIEW	
B	16/09/20	ISSUE FOR UPDATE	

DRAWING INDEX SYSTEM

FOR BUILDING and ASSET SERVICES USE ONLY

☐ CEILING PLANS	☐ MISCELLANEOUS DETAILS
☐ CONSTRUCTION DETAILS	☐ OTHER
☐ ELEVATIONS	☐ PLAY STRUCTURES
☐ EXTERNAL WORKS	☐ ROOF PLANS
☐ FITOUTS	☐ SECTIONS
☐ FLOOR PLANS	☒ SETOUT PLAN
☐ FURNITURE & EQUIPMENT	☐ SITE PLAN
☐ HYDRAULICS	☐ STANDARDS
☐ MASTER PLAN	



Queensland
Government

Department of
Housing and Public Works



BLD building legal development

(clements clarke)
architects

UNIT 2, 40 BROOKES STREET,
BOWEN HILLS, BRISBANE
QUEENSLAND 4006 AUSTRALIA

Telephone (07) 3852 3944
E: enquiries@clementsclarke.com.au
www.clementsclarke.com.au

SPH 16/09/20

DRAWN DATE

CCA 16/09/20

AUTHORISED FOR ISSUE DATE

25 APARTMENTS

Drawing Title

FLOOR PLANS -
UNIT SETOUT &
CIRCULATION

Scale 1 : 50 at A1 SIZE

Master Site Number 8401 Client Reference Number




Drawing Number 87217 / CD / A02.11 Issue B

PRELIMINARY

© COPYRIGHT CLEMENTS CLARKE ARCHITECTS
ANY FORM OF REPLICATION OF THIS DRAWING IN FULL OR IN PART WITHOUT THE WRITTEN PERMISSION OF CLEMENTS CLARKE ARCHITECTS CONSTITUTES AN INFRINGEMENT OF COPYRIGHT.
CHECK ALL DIMENSIONS ON SITE PRIOR TO COMMENCING WORK. WORK TO FIGURED DIMENSIONS ONLY. REPORT ANY DISCREPANCIES TO THE ARCHITECT PRIOR TO THE COMMENCEMENT OF ANY WORK.
REGISTERED ARCHITECT: MATTHEW CLEMENTS 003824


DRAWING LEGEND

BAL1	CONCRETE BLOCK BALUSTRADE - 1050mm HIGH MIN. ABOVE FFL
BCOL2	CONCRETE BLOCK COLUMN - TYPE 2 - TO STRUCT. ENG. DETAILS
BFC	BROOM-FINISHED CONCRETE
BR	BROOM CUPBOARD
BS	BOOKSHELF
CL	CLOTHESLINE
CPT1	CARPET - TYPE 1
CT	COOKTOP
CTB	COFFEE TABLE
DSK	DESK
ENT	ENTERTAINMENT UNIT
FW	FLOOR WASTE
LIN	LINEN CUPBOARD
LT	LAUNDRY TUB
NBN	NBN RECESS
P	PANTRY
REF	REFRIGERATOR
SCN1	SCREEN - TYPE 1 - ALUMINIUM BATTENS
SCN2	SCREEN - TYPE 2 - PERFORATED ALUMINIUM
SG	SHOWER GRATE
SHR	SHOWER
T1	TILES - TYPE 1
T3	TILES - TYPE 3
TR	TOWEL RAIL
TRH	TOILET ROLL HOLDER
V1	VINYL FLOORING - TYPE 1
VB	VANITY BASIN
WC	WATER CLOSET
WO	WALL OVEN

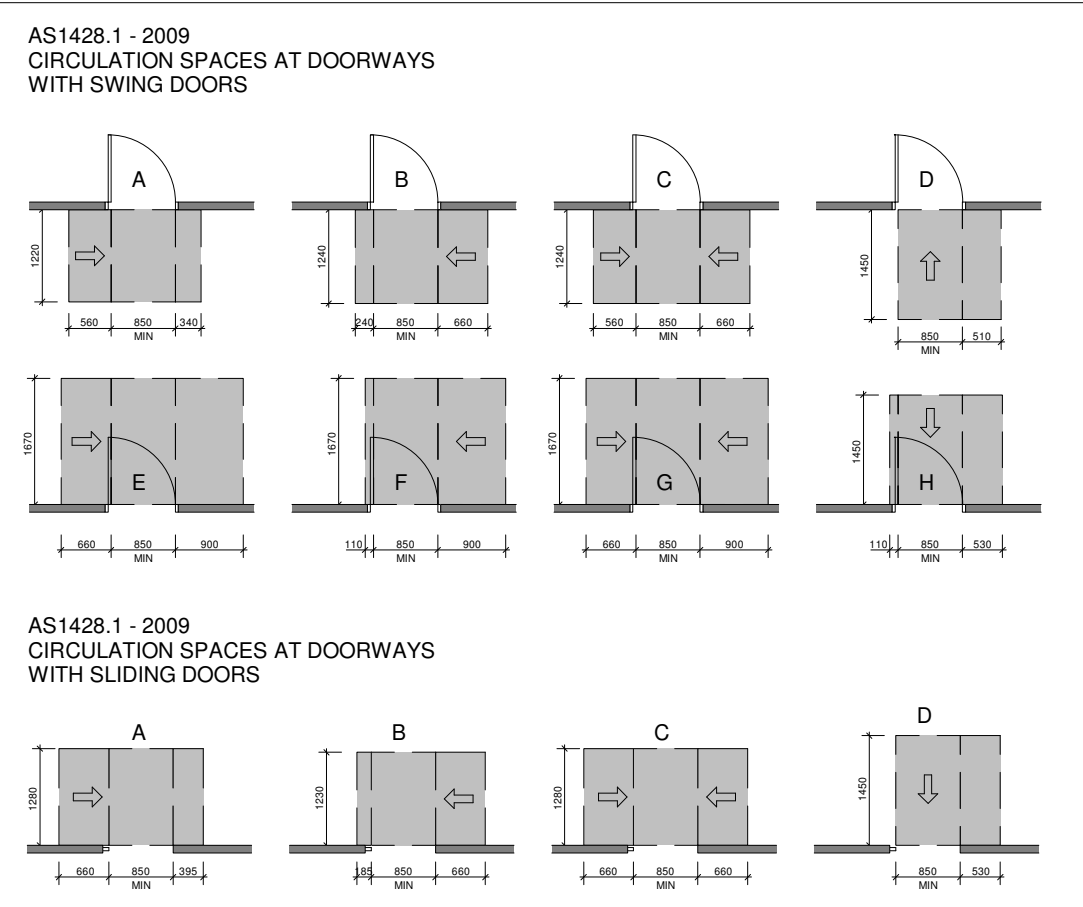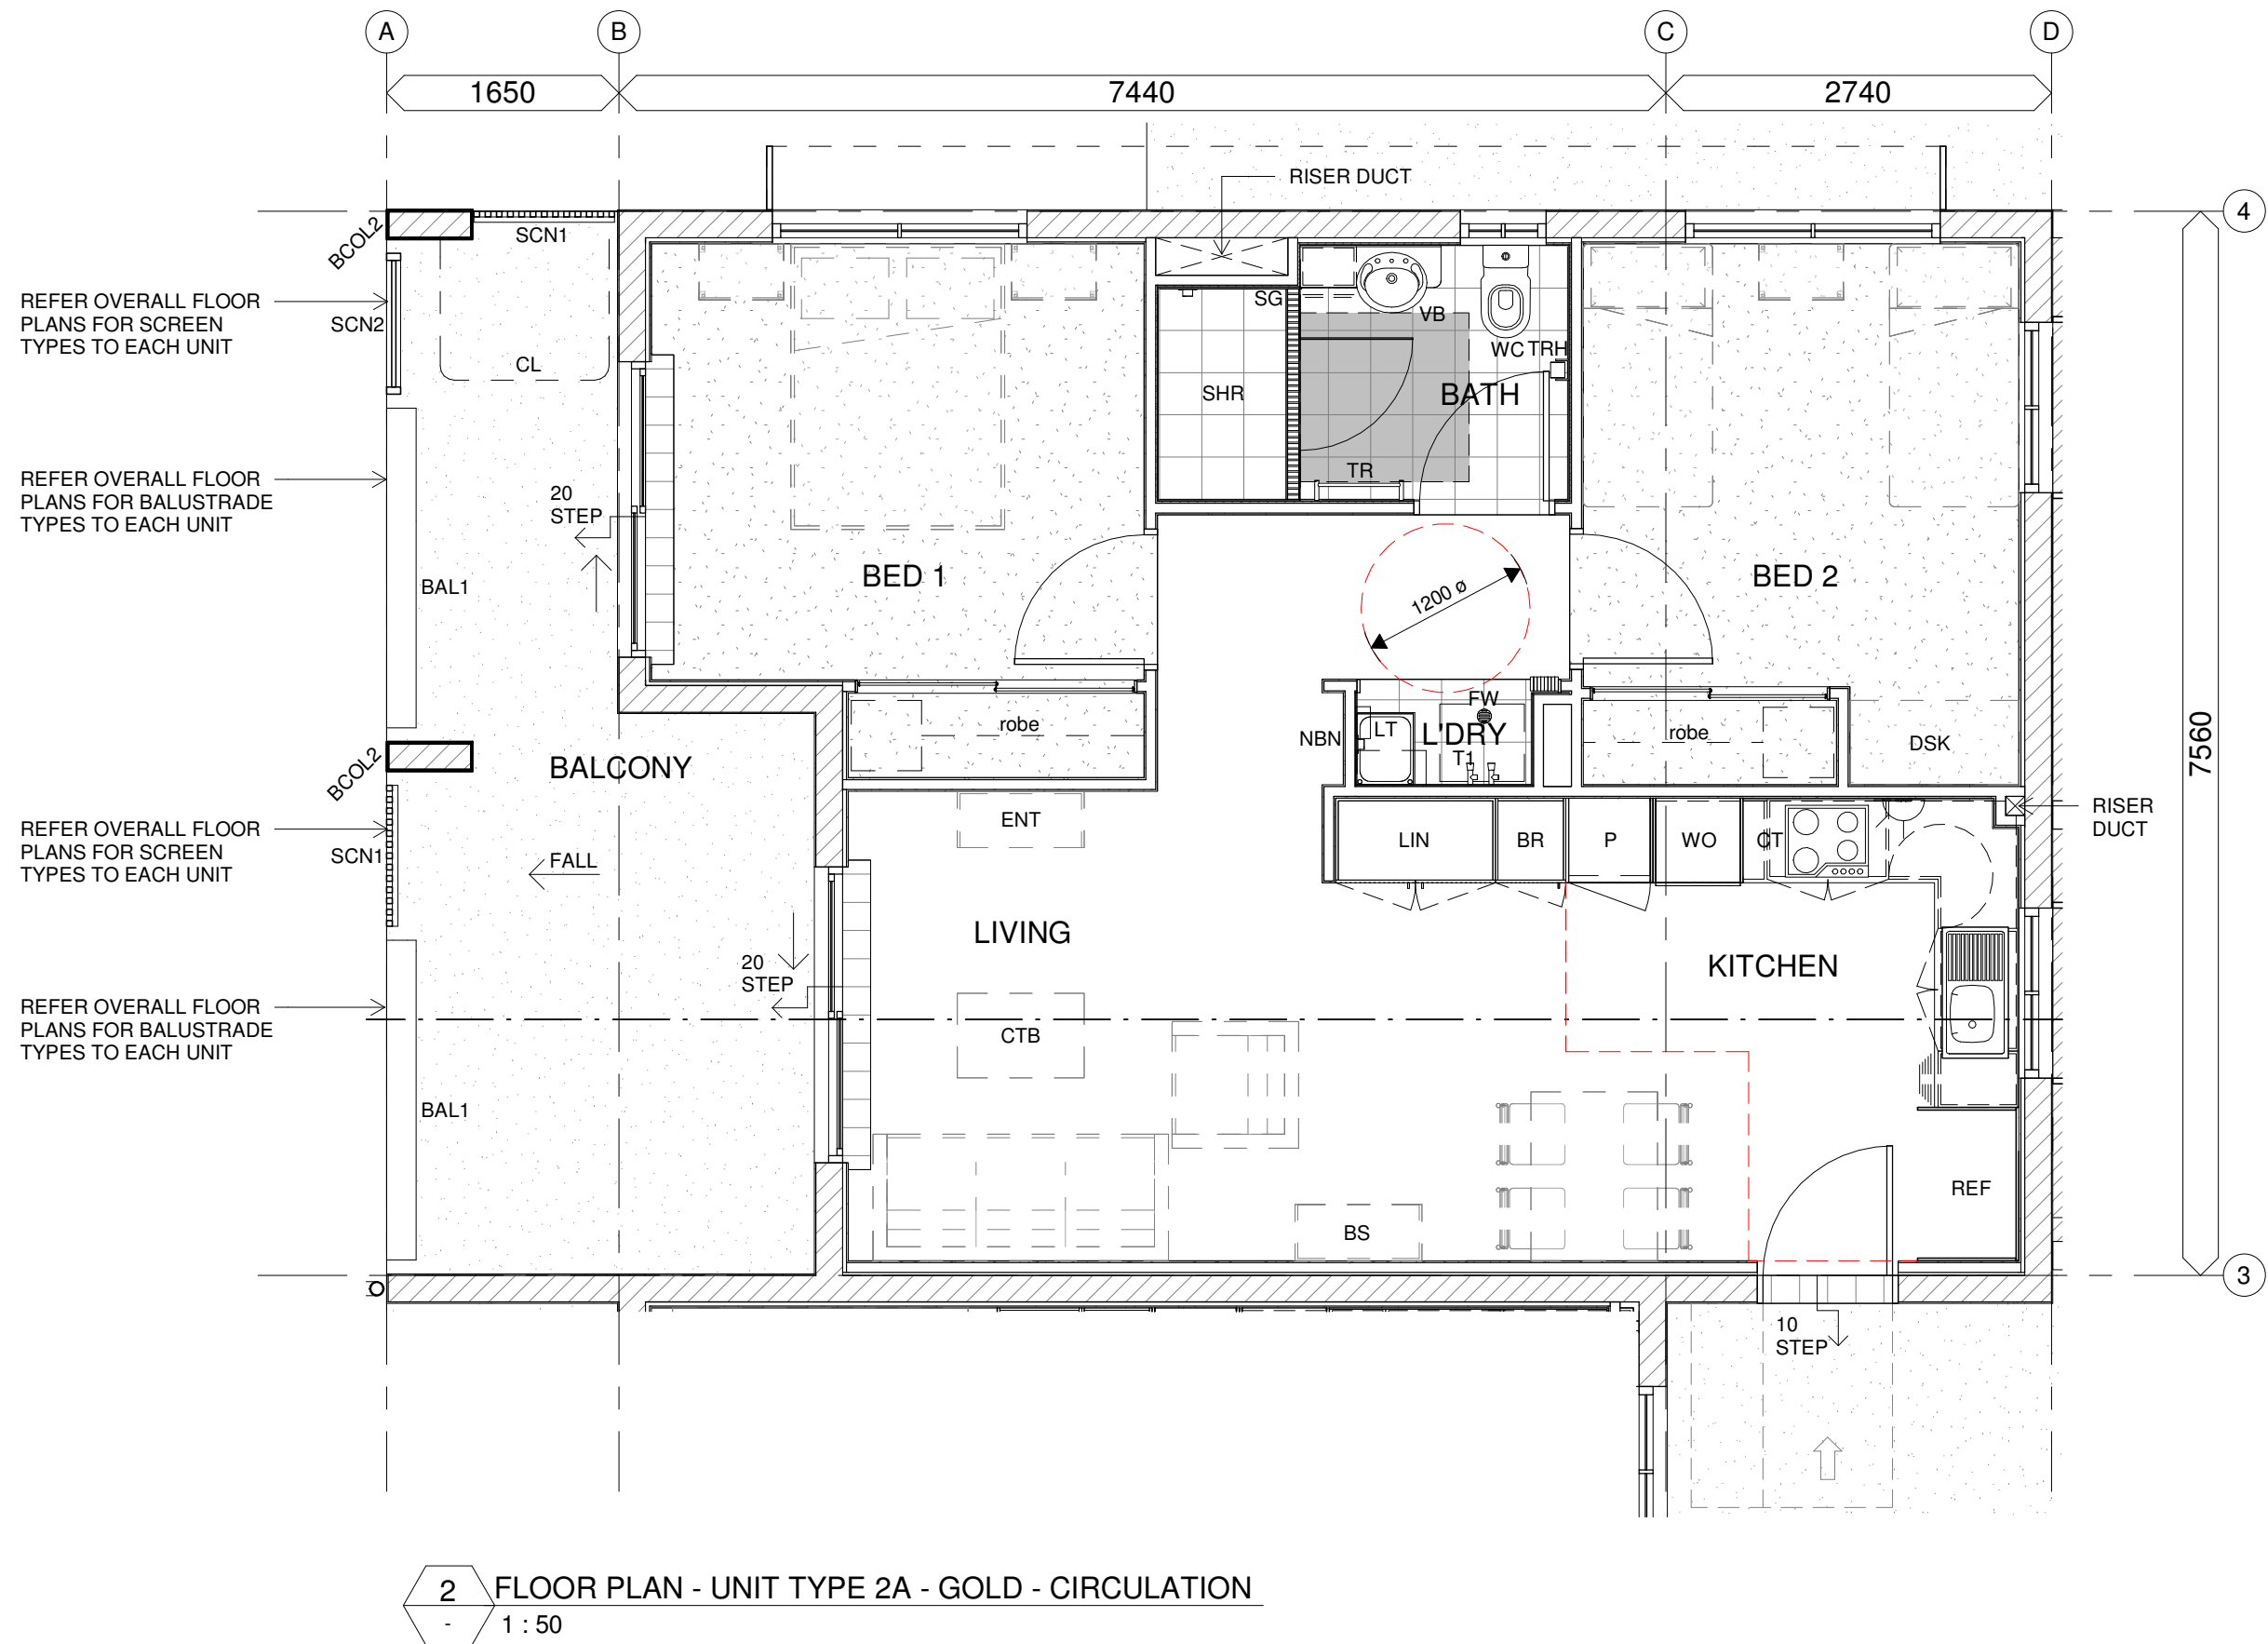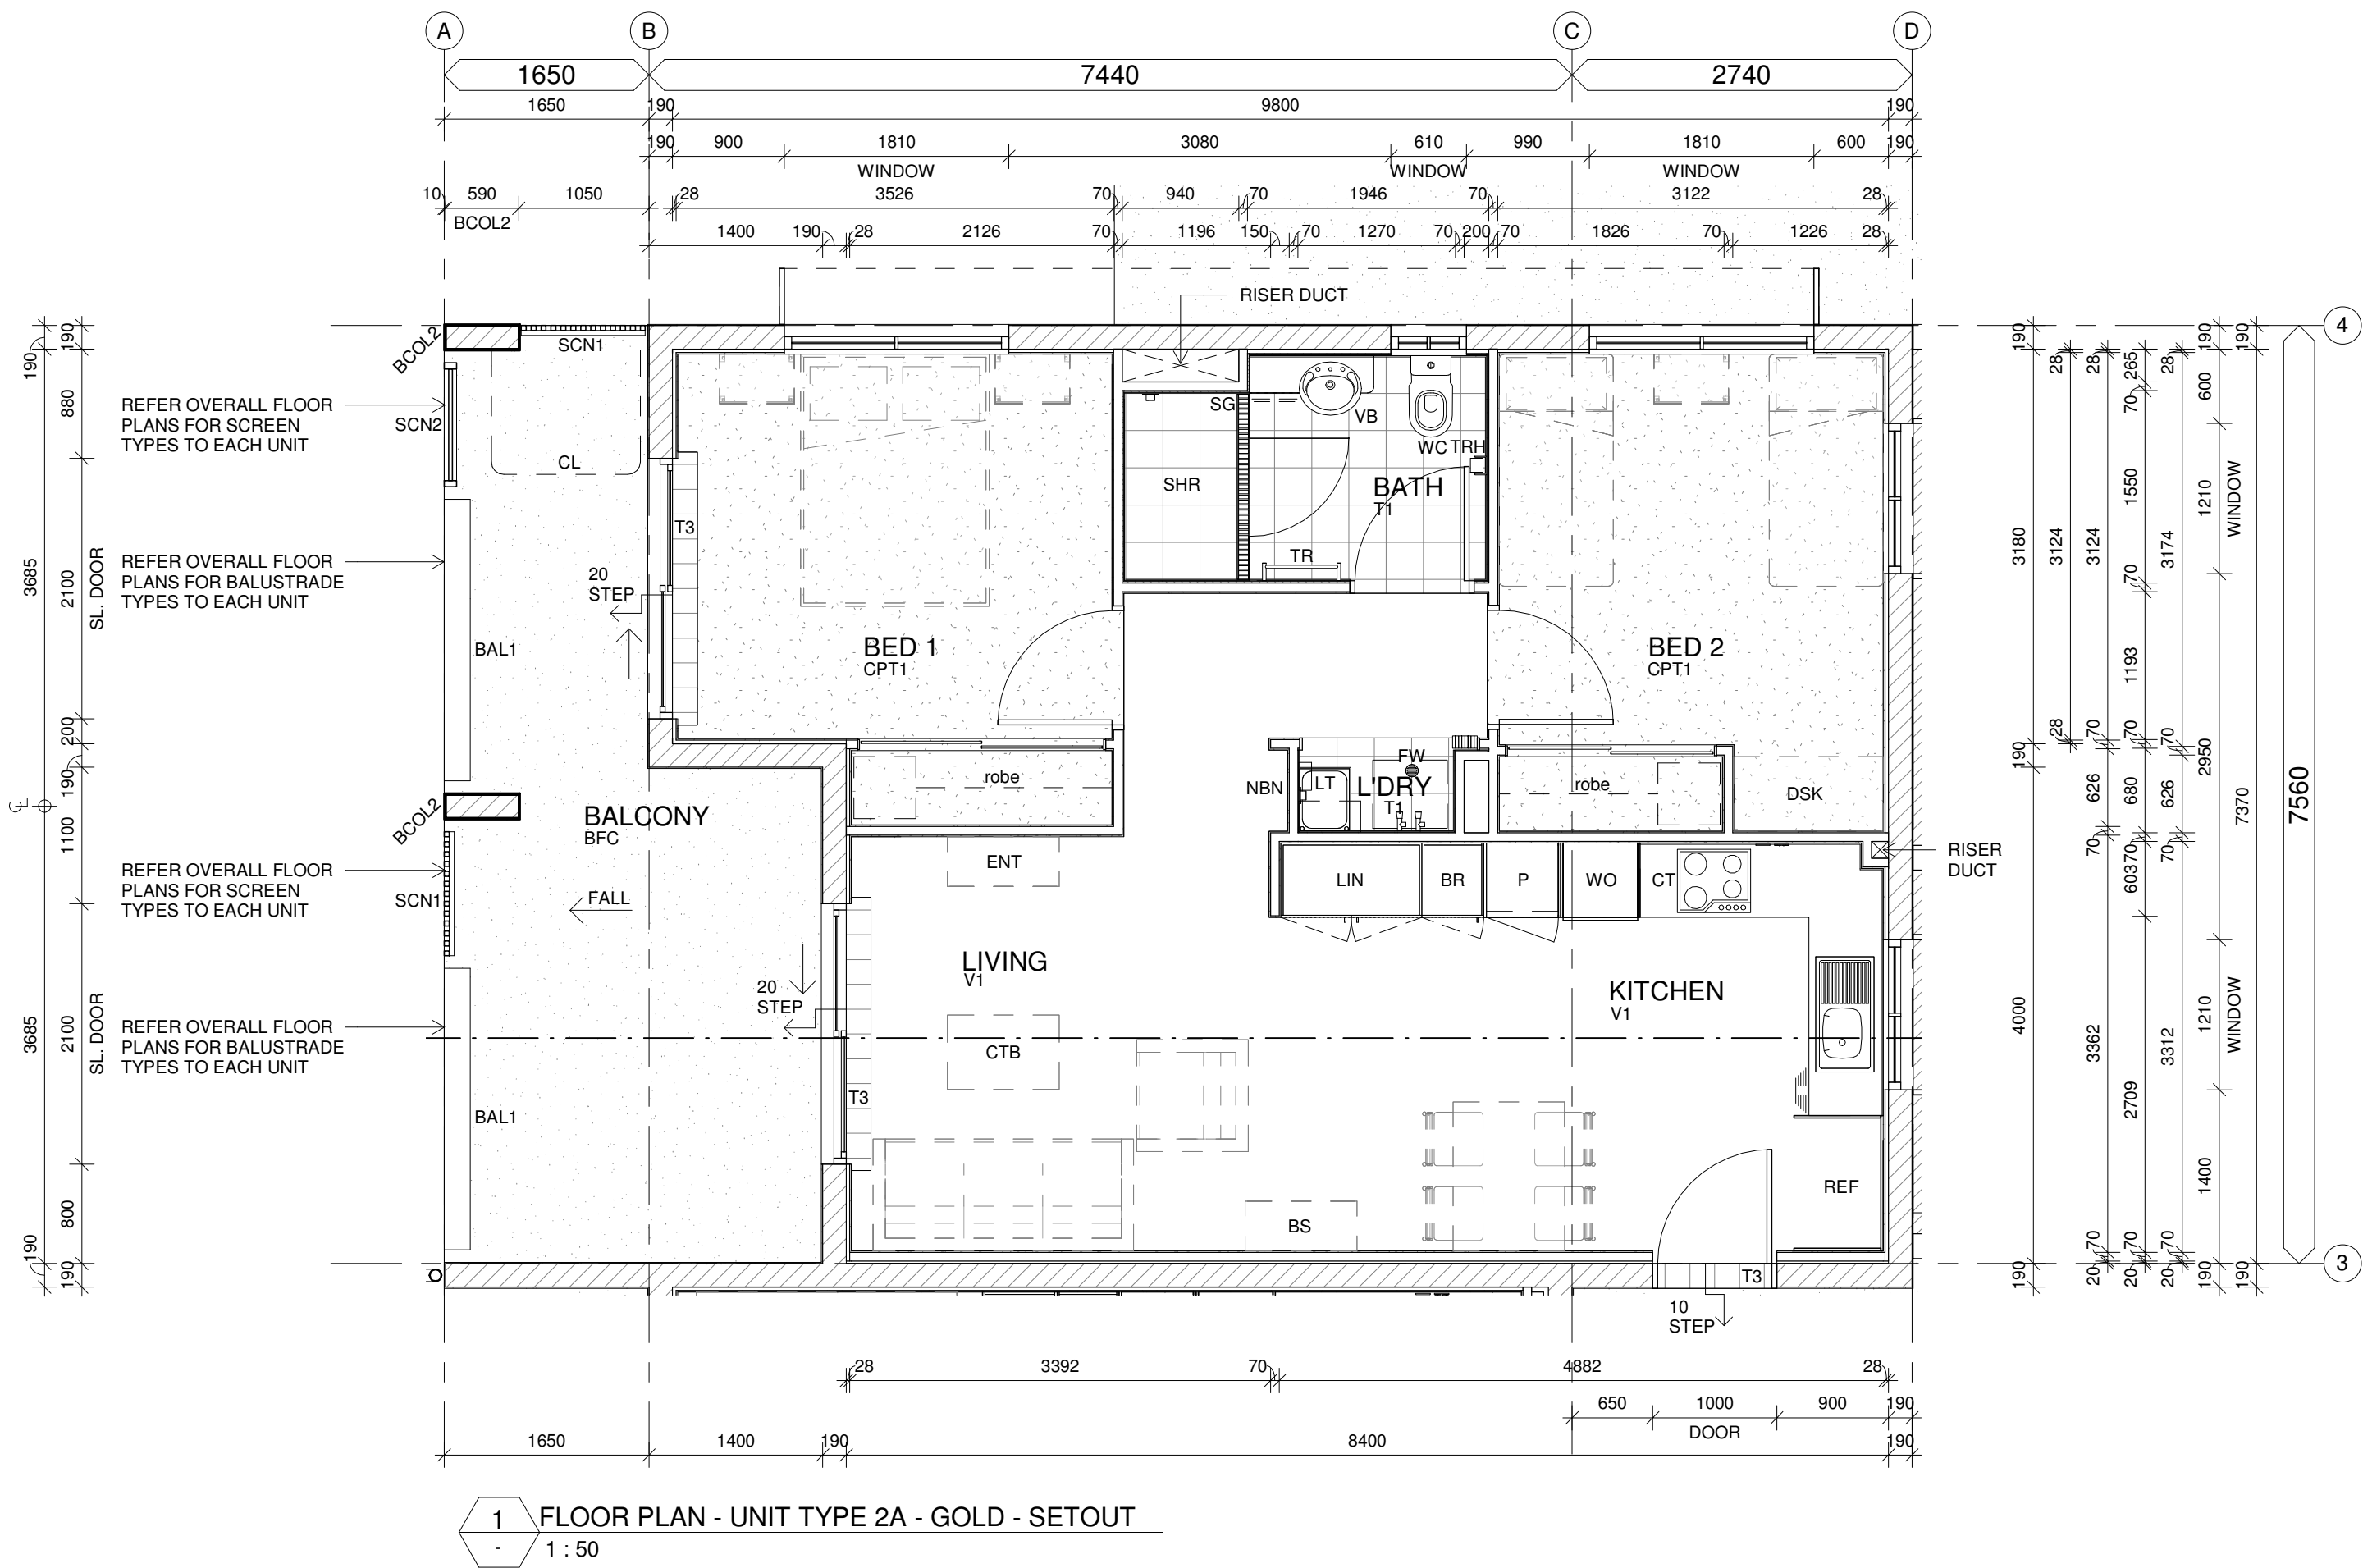

No.	Date	Description	Chkd
A	13/08/20	ISSUE FOR REVIEW	
B	16/09/20	ISSUE FOR UPDATE	

DRAWING INDEX SYSTEM	
FOR BUILDING and ASSET SERVICES USE ONLY	
☐ CEILING PLANS	☐ MISCELLANEOUS DETAILS
☐ CONSTRUCTION DETAILS	☐ OTHER
☐ ELEVATIONS	☐ PLAY STRUCTURES
☐ EXTERNAL WORKS	☐ ROOF PLANS
☐ FITOUTS	☐ SECTIONS
☒ FLOOR PLANS	☒ SETOUT PLAN
☐ FURNITURE & EQUIPMENT	☐ SITE PLAN
☐ HYDRAULICS	☐ STANDARDS
☐ MASTER PLAN	

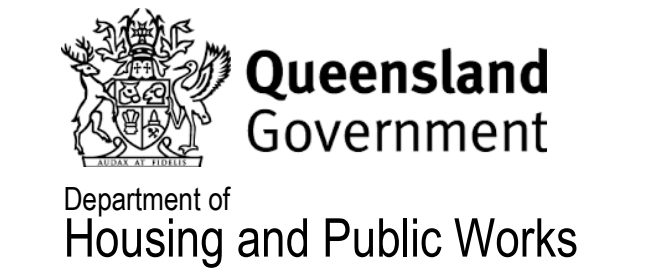

(clements clarke)
architects

UNIT 2, 40 BROOKES STREET,
BOWEN HILLS, BRISBANE
QUEENSLAND 4006 AUSTRALIA

Telephone (07) 3852 3944
E: enquiries@clementsclarke.com.au
www.clementsclarke.com.au

SPH	16/09/20
DRAWN	DATE
CCA	16/09/20
AUTHORISED FOR ISSUE	DATE
25 APARTMENTS	


Drawing Title		
FLOOR PLANS - UNIT SETOUT & CIRCULATION		
Scale 1 : 50	at A1 SIZE	
Master Site Number 8401	Client Reference Number	
Drawing Number 87217 / CD / A02.12	Issue B	

PRELIMINARY


© COPYRIGHT CLEMENTS CLARKE ARCHITECTS
ANY FORM OF REPLICATION OF THIS DRAWING IN FULL OR IN PART WITHOUT THE WRITTEN PERMISSION OF CLEMENTS CLARKE ARCHITECTS CONSTITUTES AN INFRINGEMENT OF COPYRIGHT.
CHECK ALL DIMENSIONS ON SITE PRIOR TO COMMENCING WORK. WORK TO FIGURED DIMENSIONS ONLY. REPORT ANY DISCREPANCIES TO THE ARCHITECT PRIOR TO THE COMMENCEMENT OF ANY WORK.
REGISTERED ARCHITECT: MATTHEW CLEMENTS 003824

DRAWING LEGEND


BAL1	CONCRETE BLOCK BALUSTRADE - 1050mm HIGH MIN. ABOVE FFL
BAL2	STEEL FLAT PLATE BALUSTRADE (OR ALUMINIUM EQUIVALENT) - 1050mm HIGH MIN. ABOVE FFL
BCOL2	CONCRETE BLOCK COLUMN - TYPE 2 - TO STRUCT. ENG. DETAILS
BFC	BROOM-FINISHED CONCRETE
BR	BROOM CUPBOARD
BS	BOOKSHELF
CL	CLOTHESLINE
CPT1	CARPET - TYPE 1
CT	COOKTOP
CTB	COFFEE TABLE
DSK	DESK
ENT	ENTERTAINMENT UNIT
FW	FLOOR WASTE
GR	S.S. GRABRAIL
LIN	LINEN CUPBOARD
LT	LAUNDRY TUB
P	PANTRY
REF	REFRIGERATOR
SCN1	SCREEN - TYPE 1 - ALUMINIUM BATTENS
SG	SHOWER GRATE
SHR-D	SHOWER - AS1428.1 COMPLIANT
T1	TILES - TYPE 1
T3	TILES - TYPE 3
V1	VINYL FLOORING - TYPE 1
VB-D	VANITY BASIN - AS1428.1 COMPLIANT
WC-D	WATER CLOSET - AS1428.1 COMPLIANT
WO	WALL OVEN

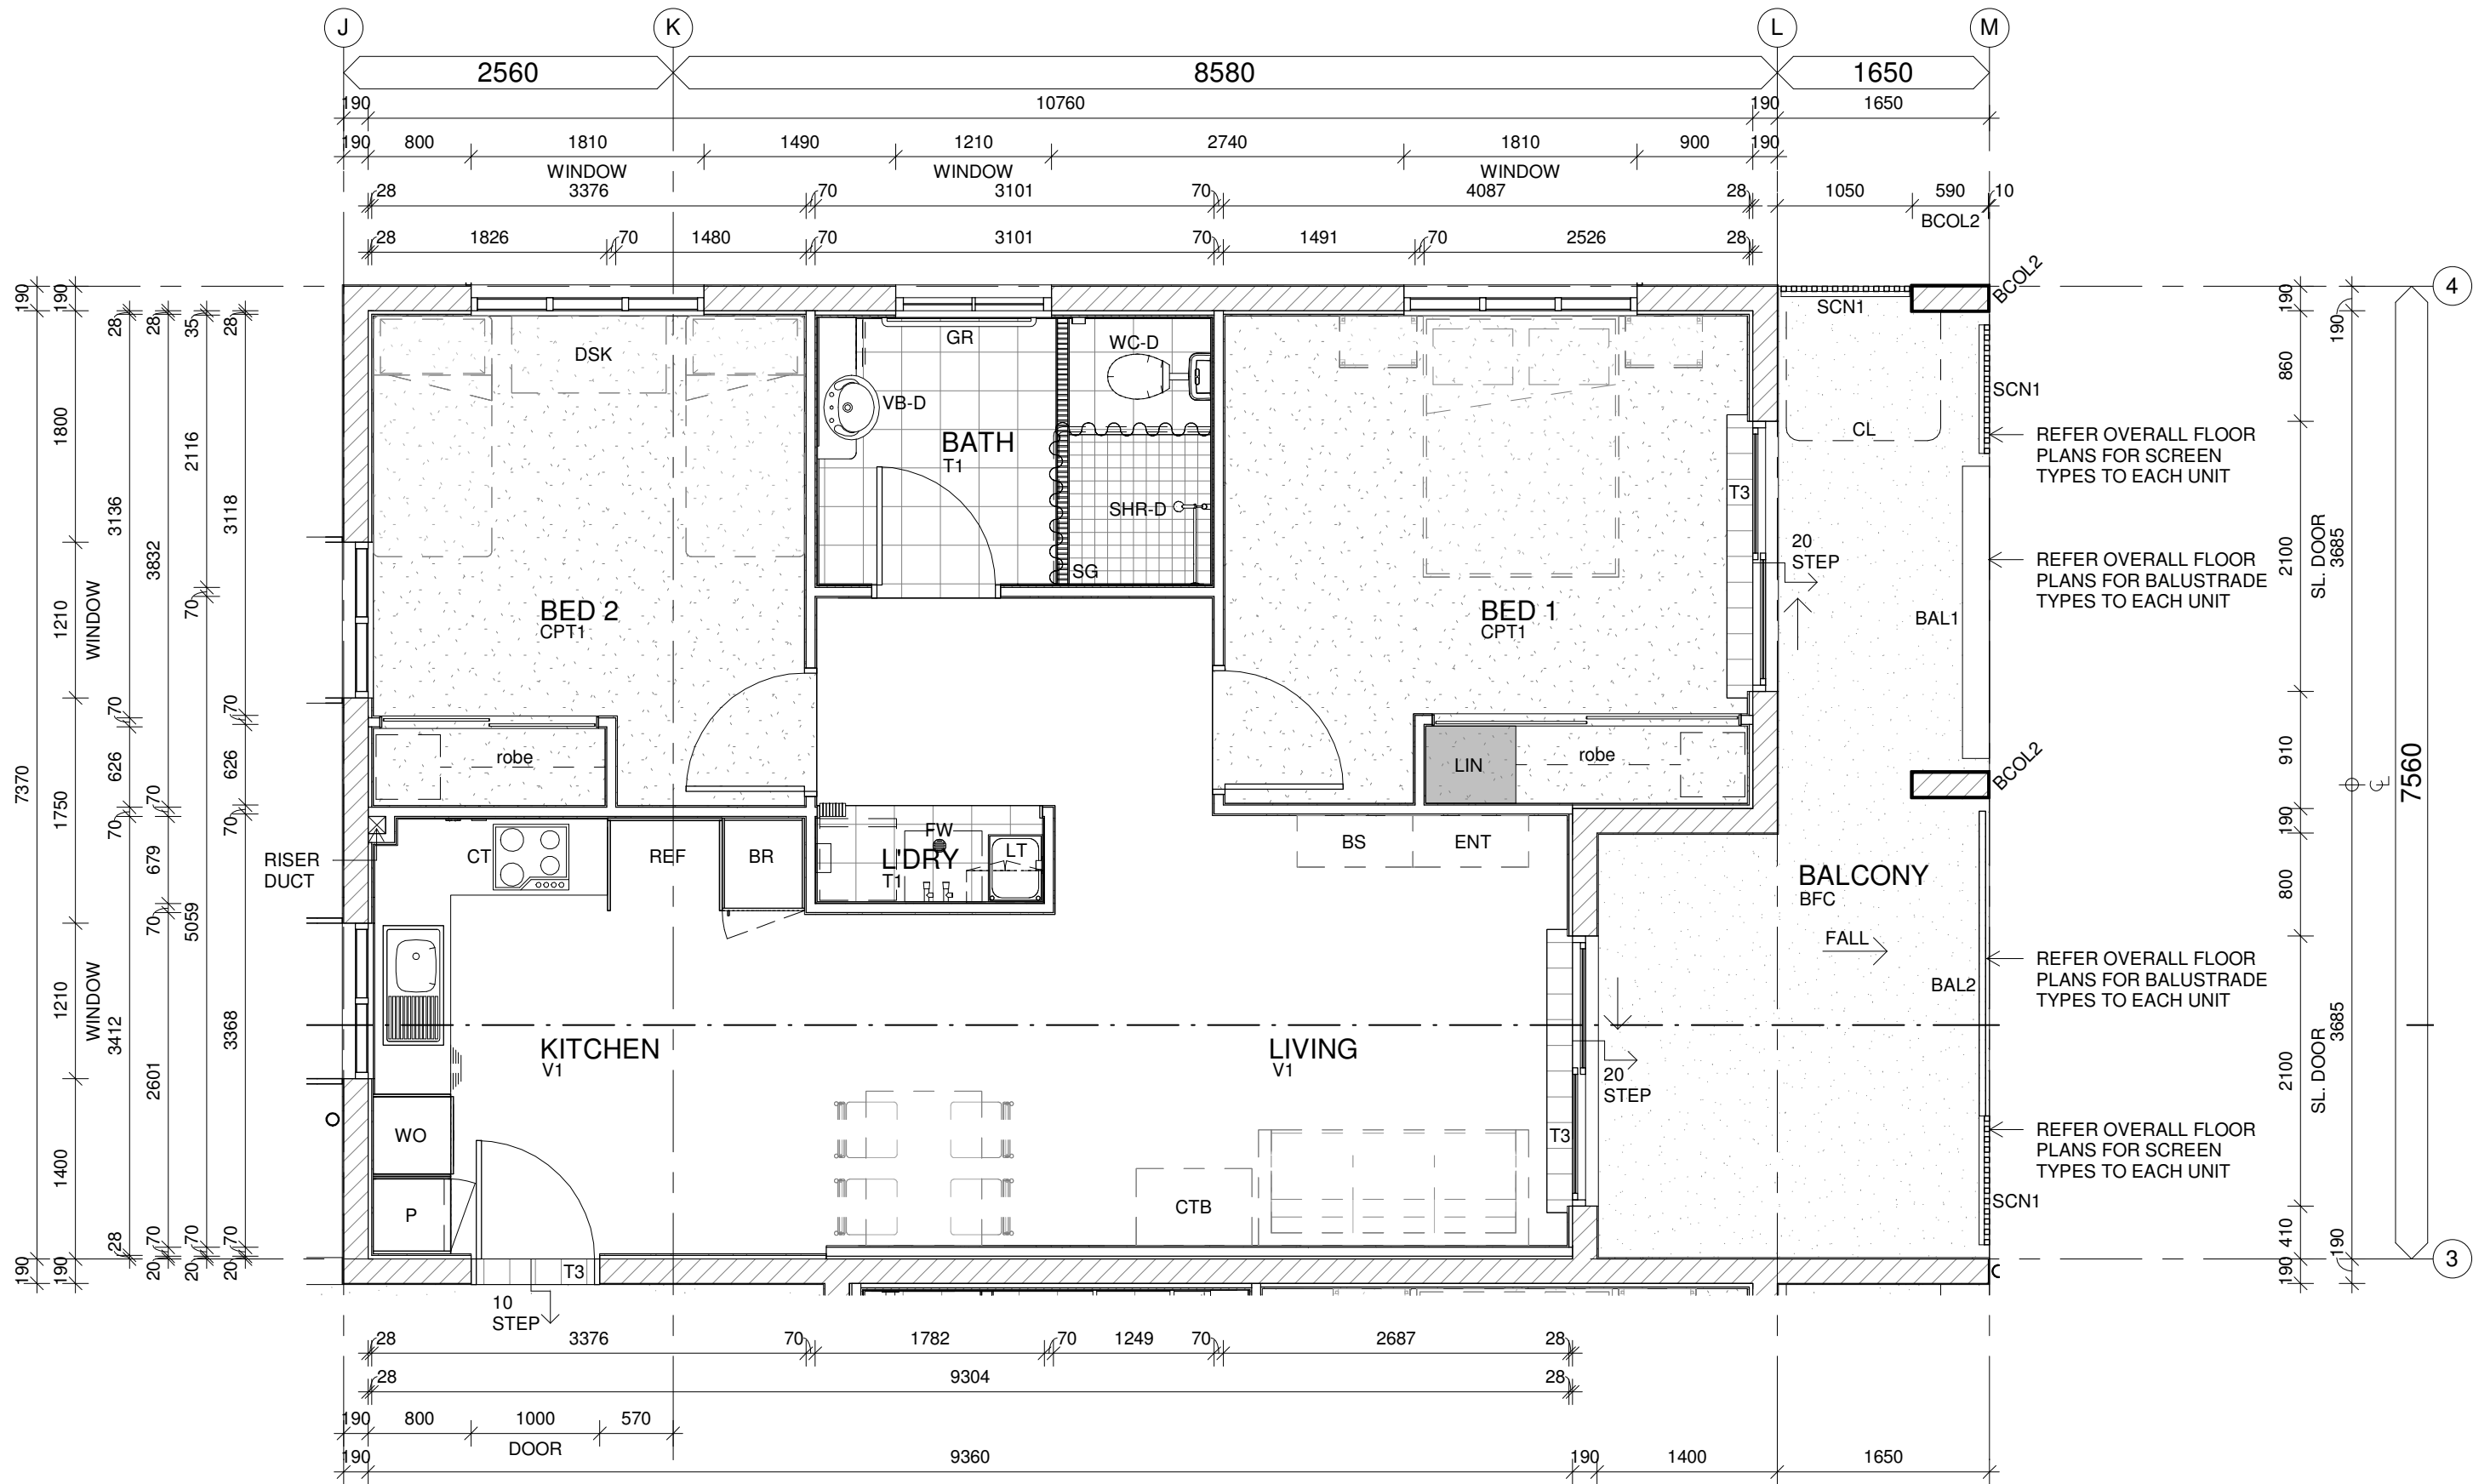

1 FLOOR PLAN - UNIT TYPE 2B - PLATINUM - SETOUT
1 : 50

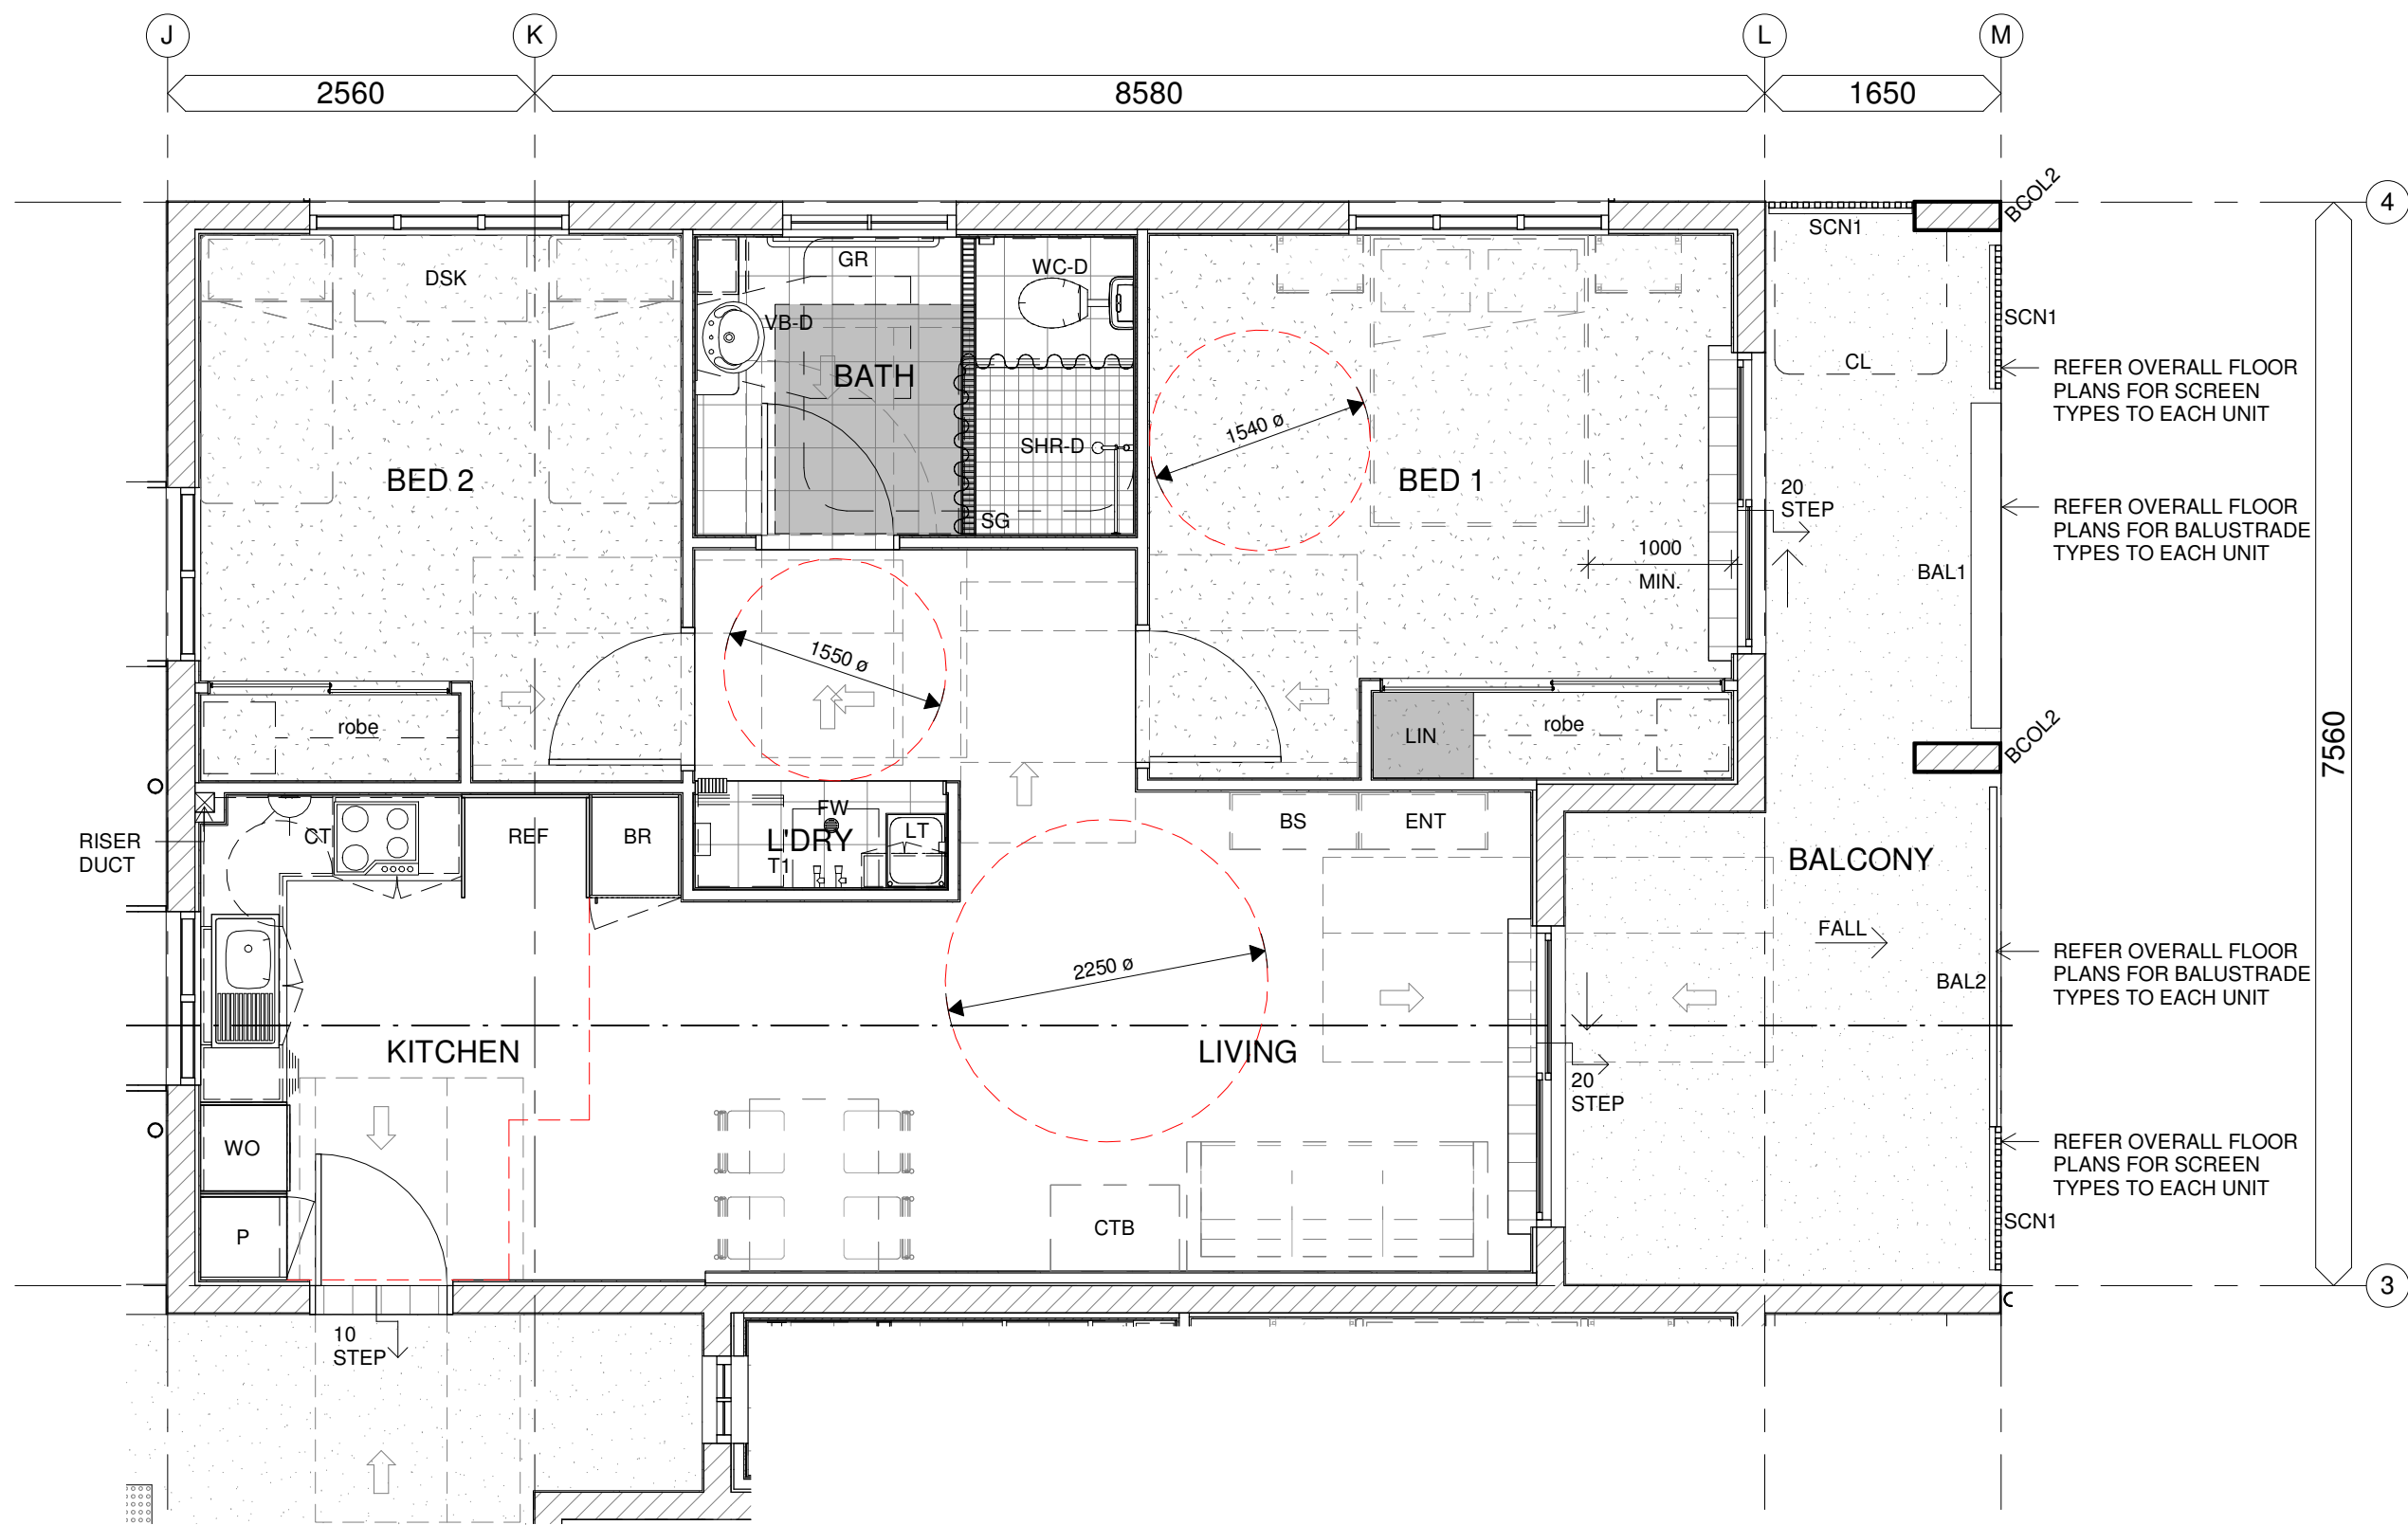

2 FLOOR PLAN - UNIT TYPE 2B - PLATINUM - CIRCULATION
1 : 50

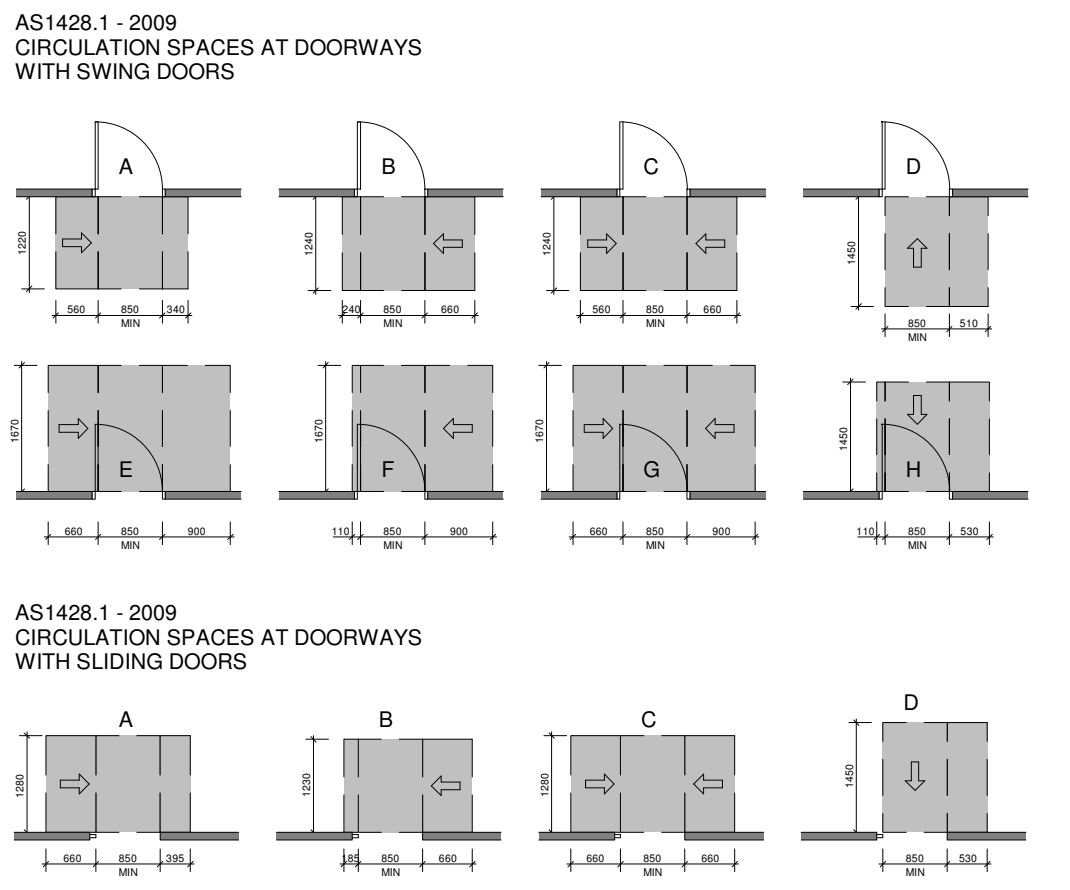

No.	Date	Description	Chkd
A	13/08/20	ISSUE FOR REVIEW	
B	16/09/20	ISSUE FOR UPDATE	

DRAWING INDEX SYSTEM

FOR BUILDING and ASSET SERVICES USE ONLY

☐ CEILING PLANS	☐ MISCELLANEOUS DETAILS
☐ CONSTRUCTION DETAILS	☐ OTHER
☐ ELEVATIONS	☐ PLAY STRUCTURES
☐ EXTERNAL WORKS	☐ ROOF PLANS
☐ FITOUTS	☐ SECTIONS
☐ FLOOR PLANS	☐ SETOUT PLAN
☒ FURNITURE & EQUIPMENT	☐ SITE PLAN
☐ HYDRAULICS	☐ STANDARDS
☐ MASTER PLAN	



Queensland
Government

Department of
Housing and Public Works



BLD building development

(clements clarke)
architects

UNIT 2, 40 BROOKES STREET,
BOWEN HILLS, BRISBANE
QUEENSLAND 4006 AUSTRALIA

Telephone (07) 3852 3944
E: enquiries@clementsclarke.com.au
www.clementsclarke.com.au


SPH	16/09/20
DRAWN	DATE
CCA	16/09/20
AUTHORISED FOR ISSUE	DATE
25 APARTMENTS	

Drawing Title


FLOOR PLANS -
UNIT SETOUT &
CIRCULATION

Scale 1 : 50	at A1 SIZE
Master Site Number 8401	Client Reference Number
Drawing Number 87217 / CD / A02.13	Issue B

DRAWING LEGEND	
ACF	ACOUSTIC TIMBER FENCE - 1800mm HIGH
BAL1	CONCRETE BLOCK BALUSTRADE - 1050mm HIGH MIN. ABOVE FFL
BAL2	STEEL FLAT PLATE BALUSTRADE (OR ALUMINIUM EQUIVALENT) - 1050mm HIGH MIN. ABOVE FFL
BAL3	ALUMINIUM HANDRAIL & BALUSTRADE - 1000mm HIGH
CR1	CEMENT RENDER - TYPE 1
CR2	CEMENT RENDER - TYPE 2
DP	DOWNPIPE
GU	ROOF GUTTER
HC	HOSE COCK
MRS	METAL ROOF SHEETING
PT1	PAINT FINISH - TYPE 1
RWS	RAINWATER SPREADER
SCN1	SCREEN - TYPE 1 - ALUMINIUM BATTENS
SCN2	SCREEN - TYPE 2 - PERFORATED ALUMINIUM
TBF	TIMBER BOUNDARY FENCE - 1800mm HIGH
VP	VENT PIPE
WH1	WINDOW HOOD - TYPE 1

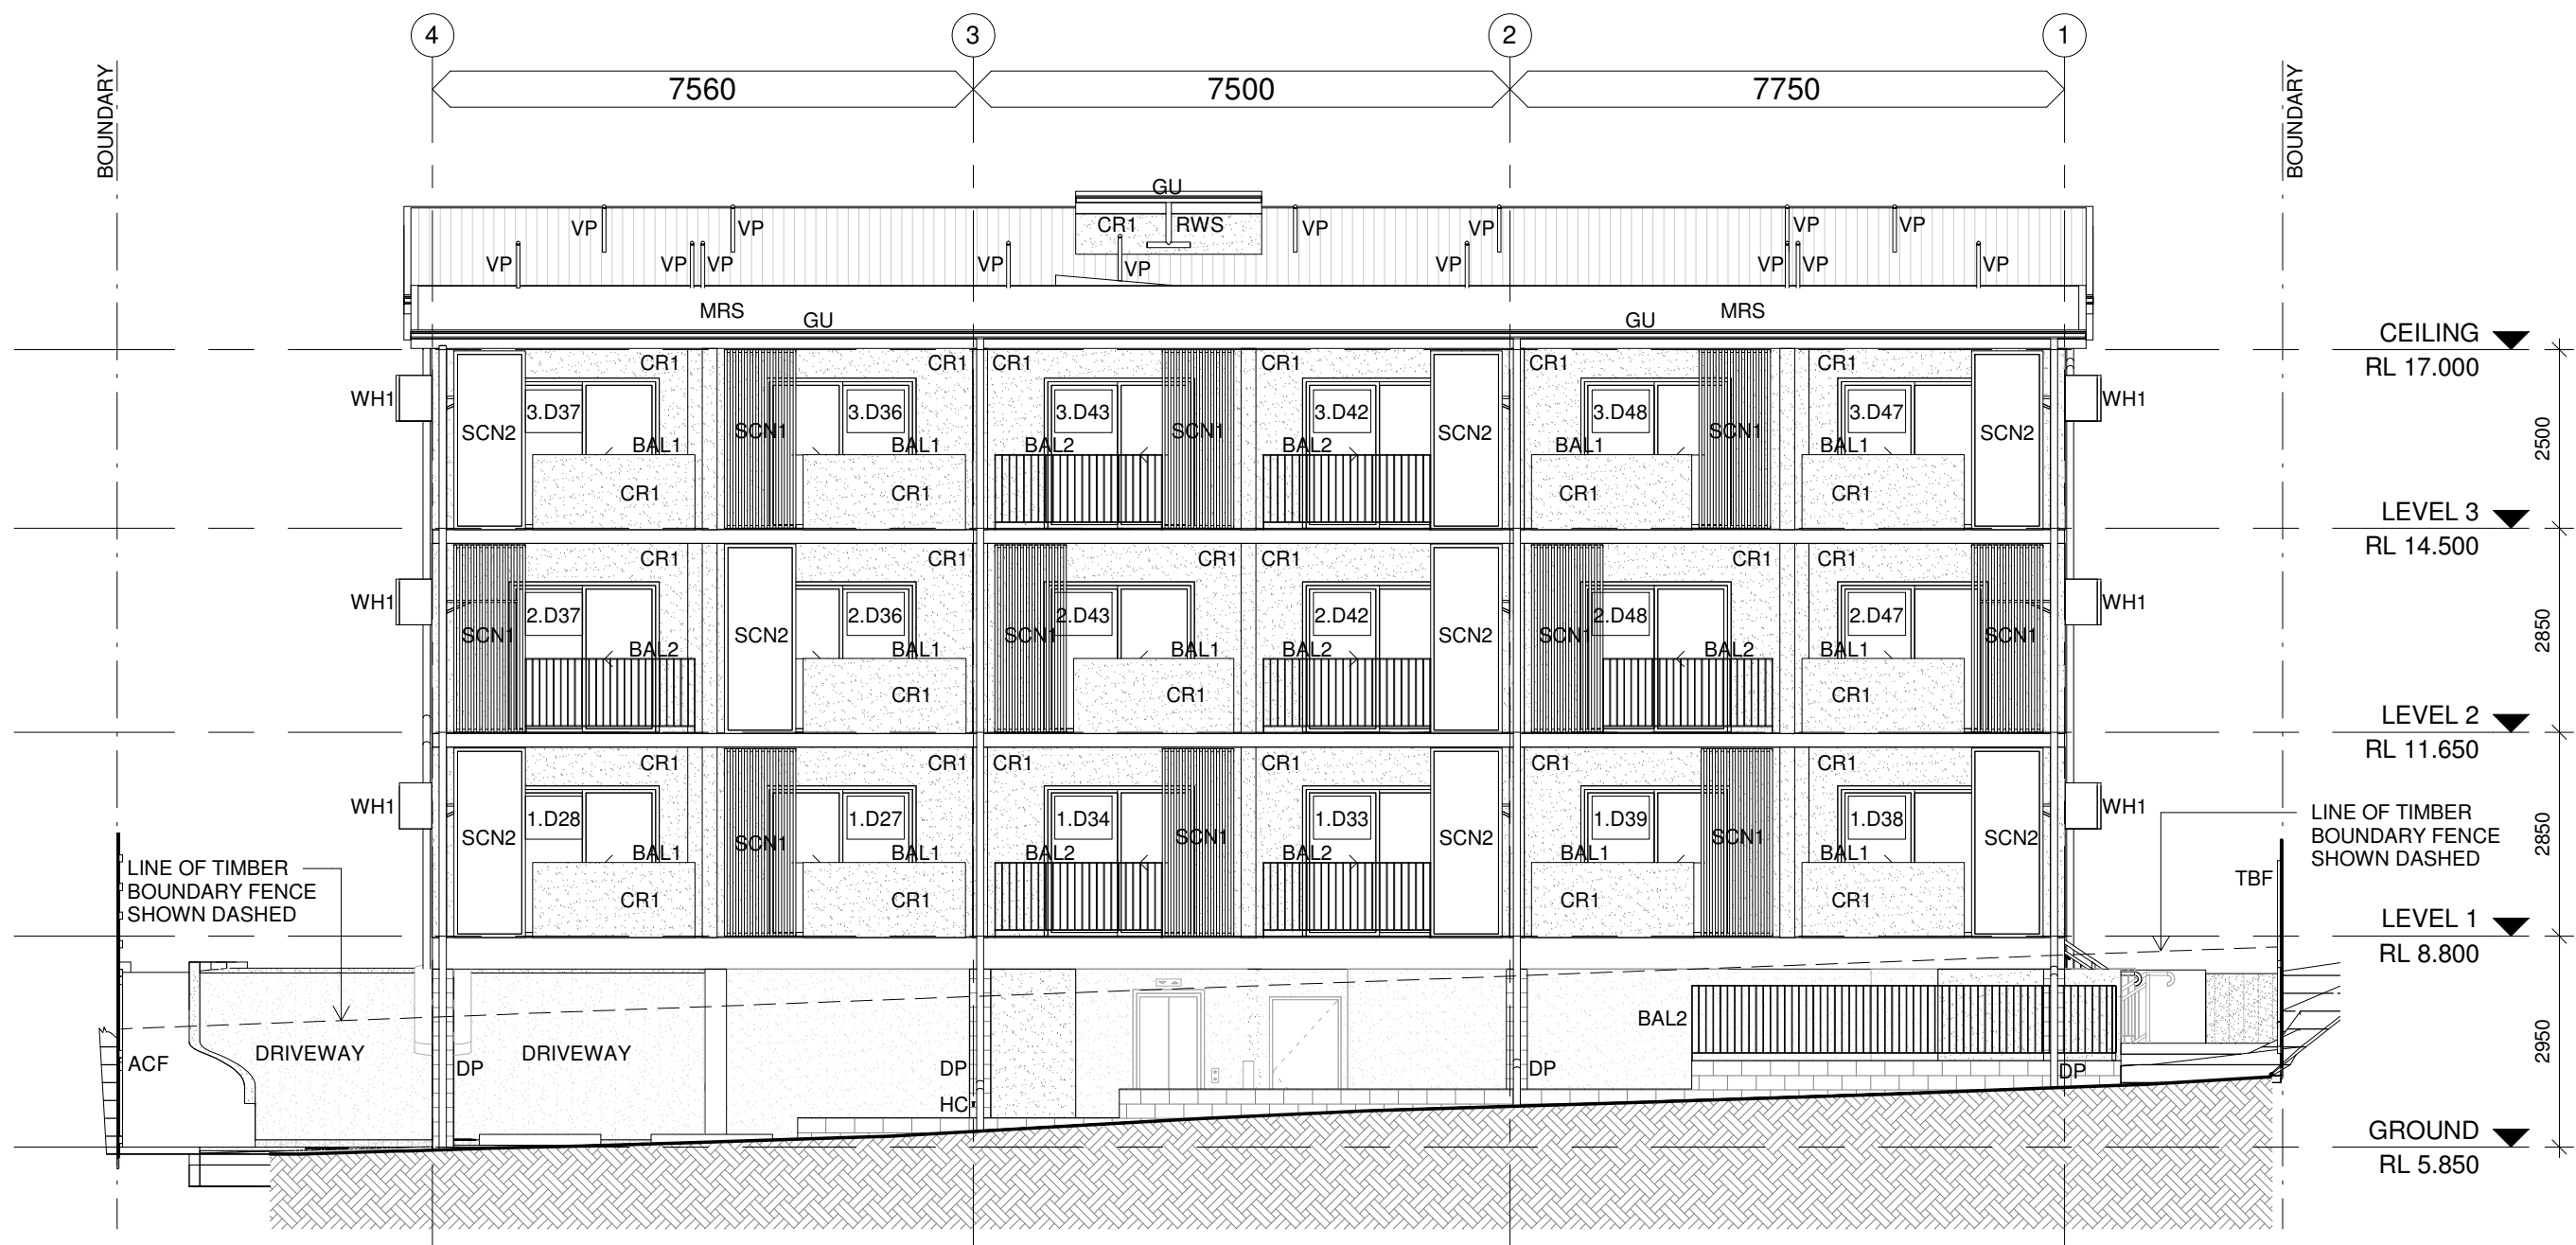

1 SOUTH ELEVATION
1 : 100

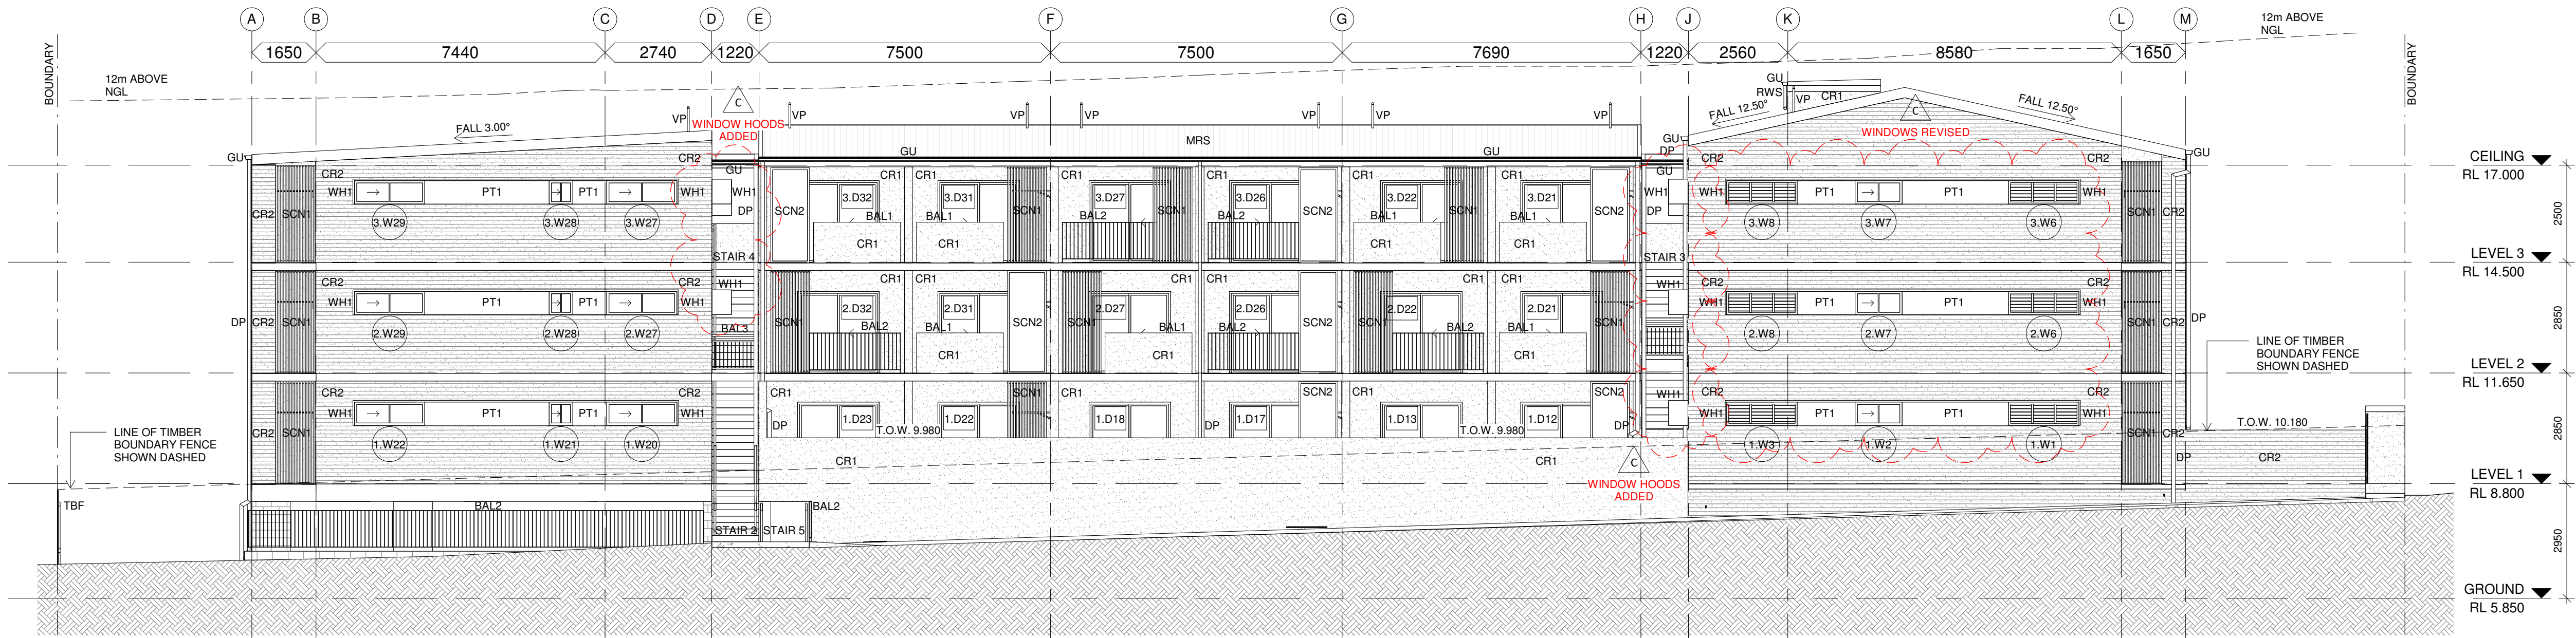

2 EAST ELEVATION
1 : 100

No.	Date	Description	Chkd
A	13/08/20	ISSUE FOR REVIEW	
B	16/09/20	ISSUE FOR UPDATE	
C	02/11/20	ISSUE FOR UPDATE	

DRAWING INDEX SYSTEM	
FOR BUILDING AND ASSET SERVICES USE ONLY	
☐ CEILING PLANS	☐ MISCELLANEOUS DETAILS
☐ CONSTRUCTION DETAILS	☐ OTHER
☐ ELEVATIONS	☐ PLAY STRUCTURES
☐ EXTERNAL WORKS	☐ ROOF PLANS
☐ FITOUTS	☐ SECTIONS
☐ FLOOR PLANS	☐ SETOUT PLAN
☐ FURNITURE & EQUIPMENT	☐ SITE PLAN
☐ HYDRAULICS	☐ STANDARDS
☐ MASTER PLAN	



(clements clarke)
architects

UNIT 2, 40 BROOKES STREET,
BOWEN HILLS, BRISBANE
QUEENSLAND 4006 AUSTRALIA

Telephone (07) 3852 3944
E: enquiries@clementsclarke.com.au
www.clementsclarke.com.au

SPH	02/11/20
DRAWN	DATE
CCA	02/11/20
AUTHORISED FOR ISSUE	DATE

25 APARTMENTS


Drawing Title	
ELEVATIONS	
Scale 1 : 100	at A1 SIZE
Master Site Number 8401	Client Reference Number
Drawing Number 87217 / CD / A04.01	Issue C

DRAWING LEGEND

ACF	ACOUSTIC TIMBER FENCE - 1800mm HIGH
BAL1	CONCRETE BLOCK BALUSTRADE - 1050mm HIGH MIN. ABOVE FFL
BAL2	STEEL FLAT PLATE BALUSTRADE (OR ALUMINIUM EQUIVALENT) - 1050mm HIGH MIN. ABOVE FFL
BCOL1	CONCRETE BLOCK COLUMN - TYPE 1 - TO STRUCT. ENG. DETAILS
BST2	BENCH SEAT - TYPE 2 - NON-COMBUSTIBLE
CCOL	CONCRETE COLUMN - TO STRUCT. ENG. DETAILS
CR1	CEMENT RENDER - TYPE 1
CR2	CEMENT RENDER - TYPE 2
DP	DOWNPIPE
FB1	FACE BRICK - TYPE 1
GU	ROOF GUTTER
PT1	PAINT FINISH - TYPE 1
RWS	RAINWATER SPREADER
SCN1	SCREEN - TYPE 1 - ALUMINIUM BATTENS
SCN2	SCREEN - TYPE 2 - PERFORATED ALUMINIUM
TBF	TIMBER BOUNDARY FENCE - 1800mm HIGH
VP	VENT PIPE
WH1	WINDOW HOOD - TYPE 1



1 NORTH ELEVATION
1 : 100

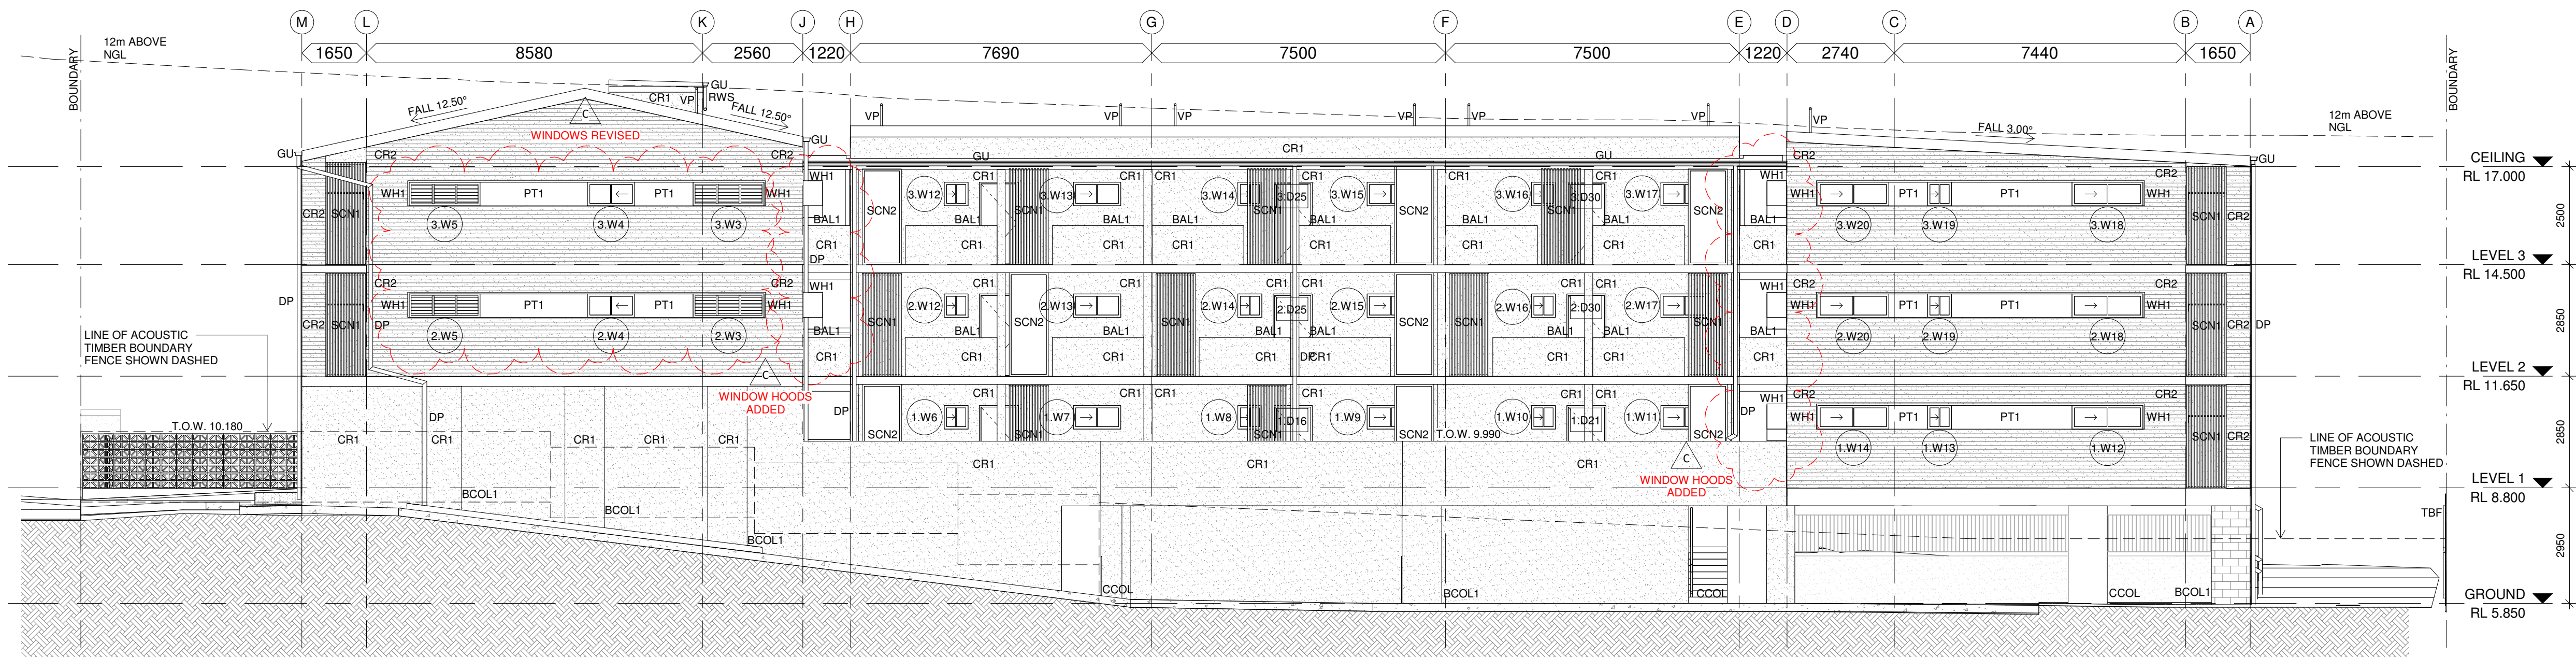

2 WEST ELEVATION
1 : 100

No.	Date	Description	Chkd
A	13/08/20	ISSUE FOR REVIEW	
B	16/09/20	ISSUE FOR UPDATE	
C	02/11/20	ISSUE FOR UPDATE	

DRAWING INDEX SYSTEM

FOR BUILDING AND ASSET SERVICES USE ONLY	
☐ CEILING PLANS	☐ MISCELLANEOUS DETAILS
☐ CONSTRUCTION DETAILS	☐ OTHER
☐ ELEVATIONS	☐ PLAY STRUCTURES
☐ EXTERNAL WORKS	☐ ROOF PLANS
☐ FITOUTS	☐ SECTIONS
☐ FLOOR PLANS	☐ SETOUT PLAN
☐ FURNITURE & EQUIPMENT	☐ SITE PLAN
☐ HYDRAULICS	☐ STANDARDS
☐ MASTER PLAN	



Queensland
Government

Department of
Housing and Public Works



BLD building logo

(clements clark)
architects

UNIT 2, 40 BROOKES STREET,
BOWEN HILLS, BRISBANE
QUEENSLAND 4006 AUSTRALIA

Telephone (07) 3852 3944
E: enquiries@clementsclarke.com.au
www.clementsclarke.com.au

SPH	02/11/20
DRAWN	DATE
CCA	02/11/20
AUTHORISED FOR ISSUE	DATE
25 APARTMENTS	

Drawing Title



ELEVATIONS

Scale	at	A1 SIZE
1 : 100		
Master Site Number	Client Reference Number	
8401		
Drawing Number	Issue	
87217 / CD / A04.02	C	

NO COPYRIGHT CLEMENTS CLARKE ARCHITECTS
ANY FORM OF REPLICATION OF THIS DRAWING IN FULL OR IN PART WITHOUT THE WRITTEN
PERMISSION OF CLEMENTS CLARKE ARCHITECTS CONSTITUTES AN INFRINGEMENT OF
COPYRIGHT.

CHECK ALL DIMENSIONS ON SITE PRIOR TO COMMENCING WORK. WORK TO FIGURED
DIMENSIONS ONLY. REPORT ANY DISCREPANCIES TO THE ARCHITECT PRIOR TO THE
COMMENCEMENT OF ANY WORK.

REGISTERED ARCHITECT: MATTHEW CLEMENTS 003824

  

DRAWING INDEX SYSTEM

FOR BUILDING AND ASSET SERVICES USE ONLY

☐ CEILING PLANS	☐ MISCELLANEOUS DETAILS
☐ CONSTRUCTION DETAILS	☐ OTHER
☐ ELEVATIONS	☐ PLAY STRUCTURES
☐ EXTERNAL WORKS	☐ ROOF PLANS
☐ FITOUTS	☒ SECTIONS
☐ FLOOR PLANS	☐ SETOUT PLAN
☐ FURNITURE & EQUIPMENT	☐ SITE PLAN
☐ HYDRAULICS	☐ STANDARDS
☐ MASTER PLAN	




UNIT 2, 40 BROOKES STREET,
BOWEN HILLS, BRISBANE
QUEENSLAND 4006 AUSTRALIA


25 APARTMENTS

Drawing Title		
SECTIONS		
Scale		at
1 : 100		A1 SIZE
Master Site Number	Client Reference Number	
8401		
Drawing Number		Issue
87217 / CD / A05.01		C

DRAWING LEGEND	
ACF	ACOUSTIC TIMBER FENCE - 1800mm HIGH
BAL1	CONCRETE BLOCK BALUSTRADE - 1050mm HIGH MIN. ABOVE FFL
BAL2	STEEL FLAT PLATE BALUSTRADE (OR ALUMINIUM EQUIVALENT) - 1050mm HIGH MIN. ABOVE FFL
BAL3	ALUMINIUM HANDRAIL & BALUSTRADE - 1000mm HIGH
BCOL1	CONCRETE BLOCK COLUMN - TYPE 1 - TO STRUCT. ENG. DETAILS
BKR	BIKE RACK
BOL	BOLLARD
CCOL	CONCRETE COLUMN - TO STRUCT. ENG. DETAILS
CR1	CEMENT RENDER - TYPE 1
DP	DOWNPIPE
GB	GARDEN BED
GU	ROOF GUTTER
HC	HOSECOCK
HR1	HANDRAIL - TYPE 1
MRS	METAL ROOF SHEETING
PLB	PLANTER BED
RTW	RETAINING WALL
RWS	RAINWATER SPREADER
TBF	TIMBER BOUNDARY FENCE - 1800mm HIGH
VP	VENT PIPE
WH1	WINDOW HOOD - TYPE 1

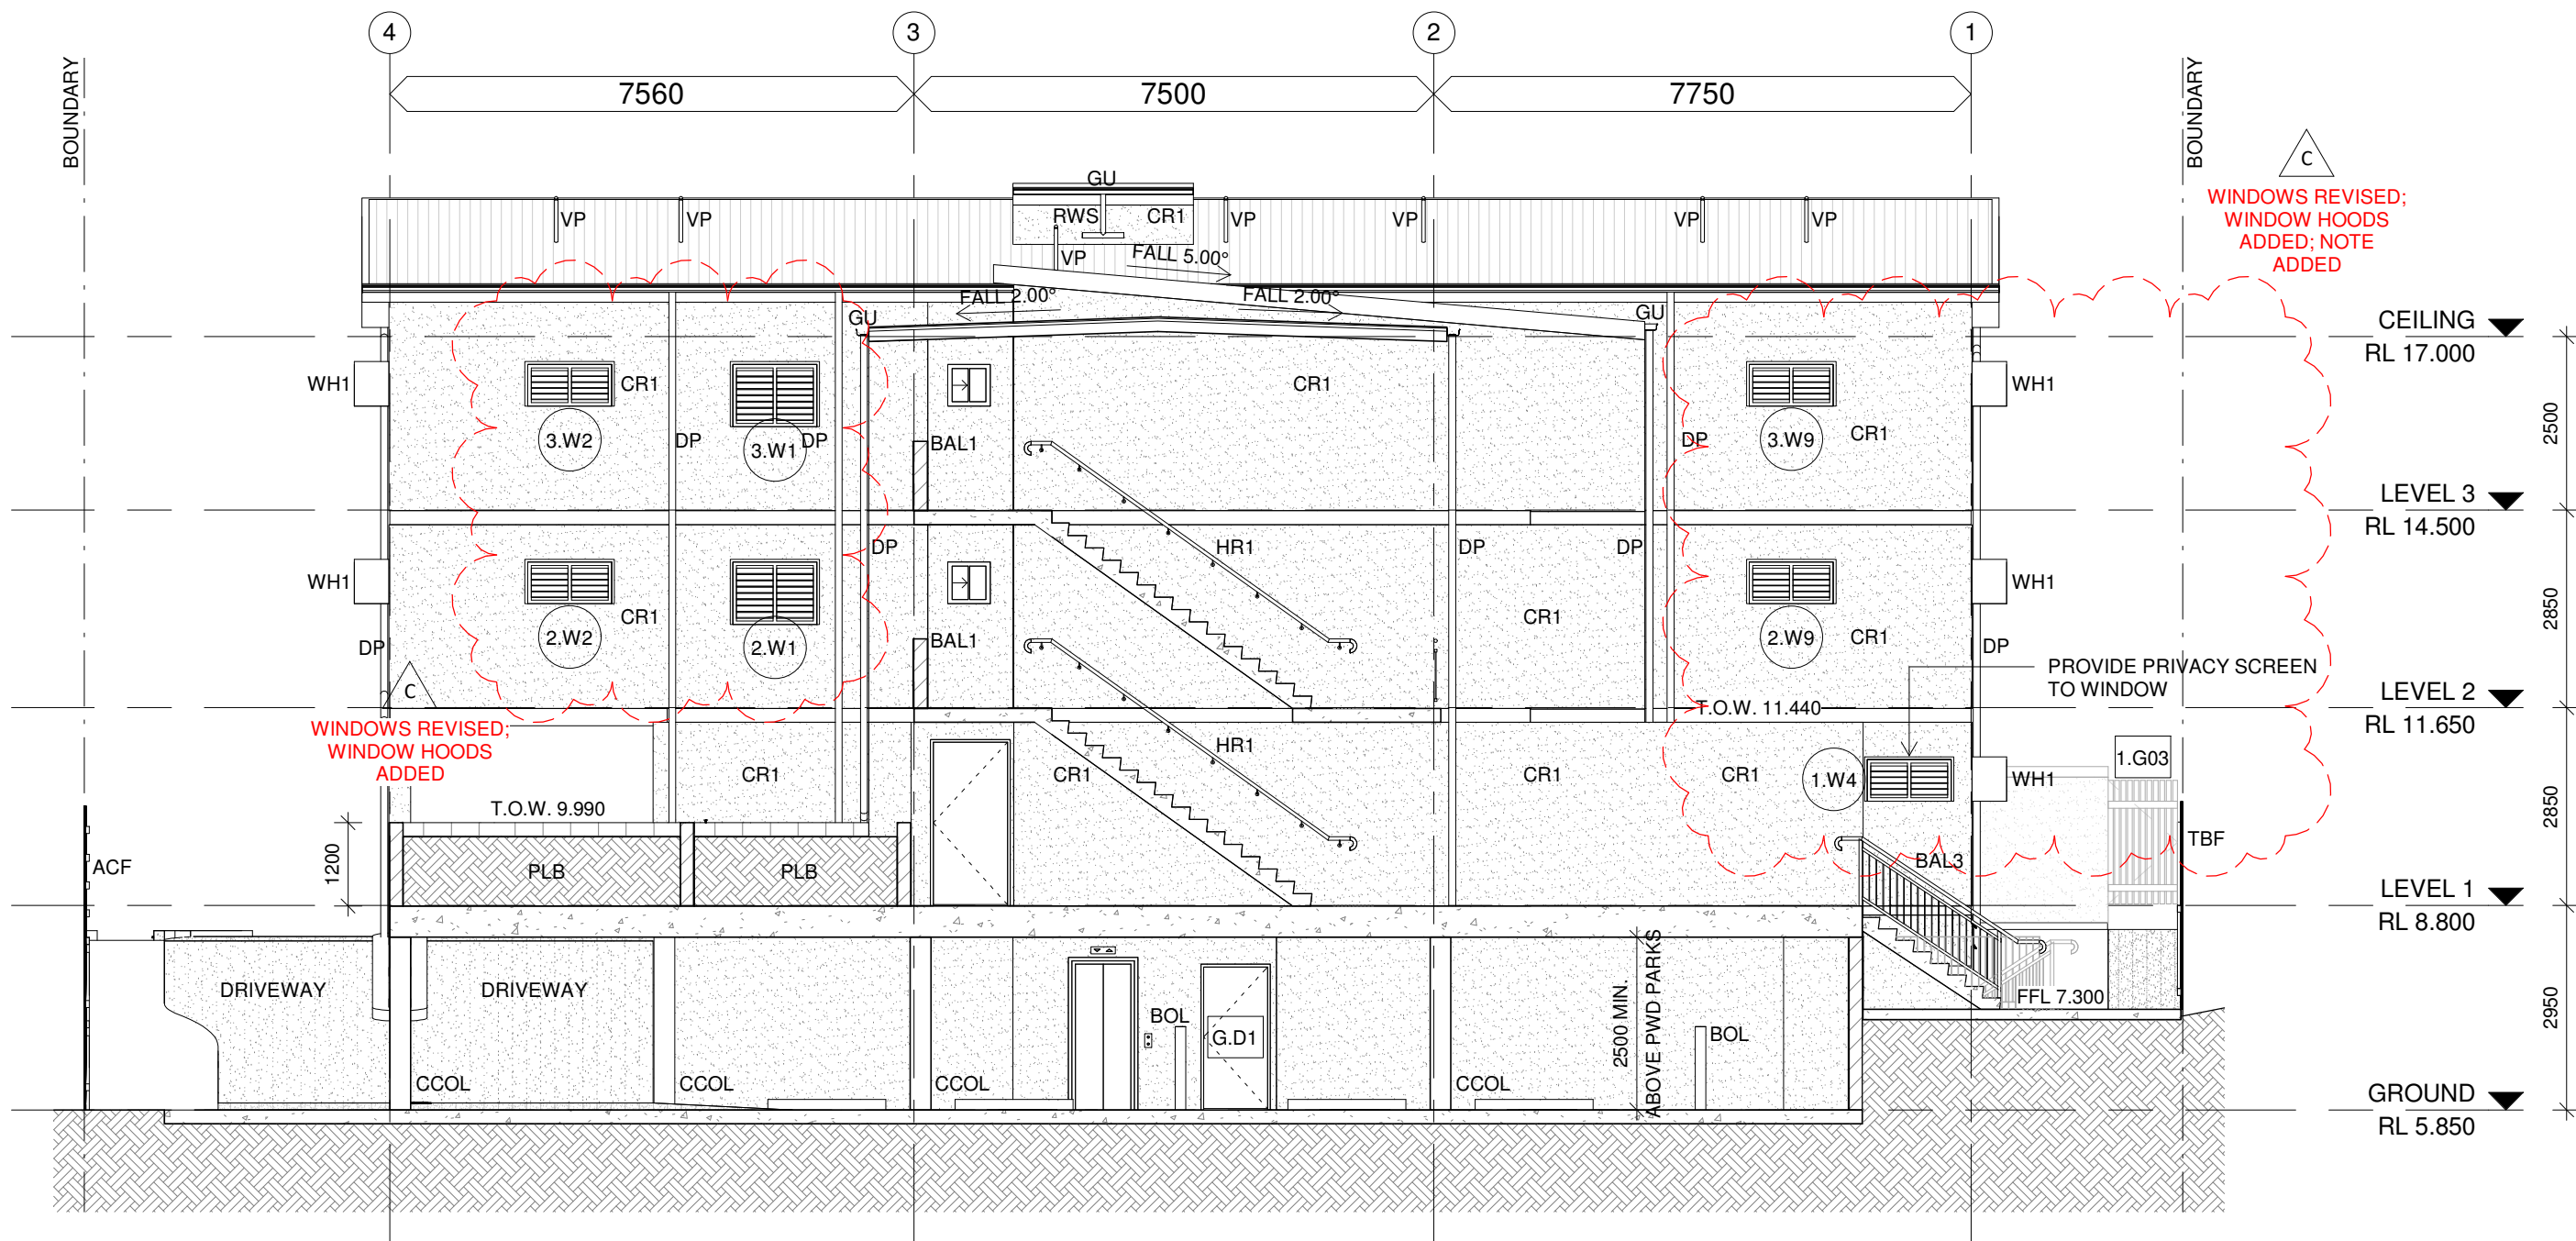

1 SECTION 03
A01.05 1 : 100

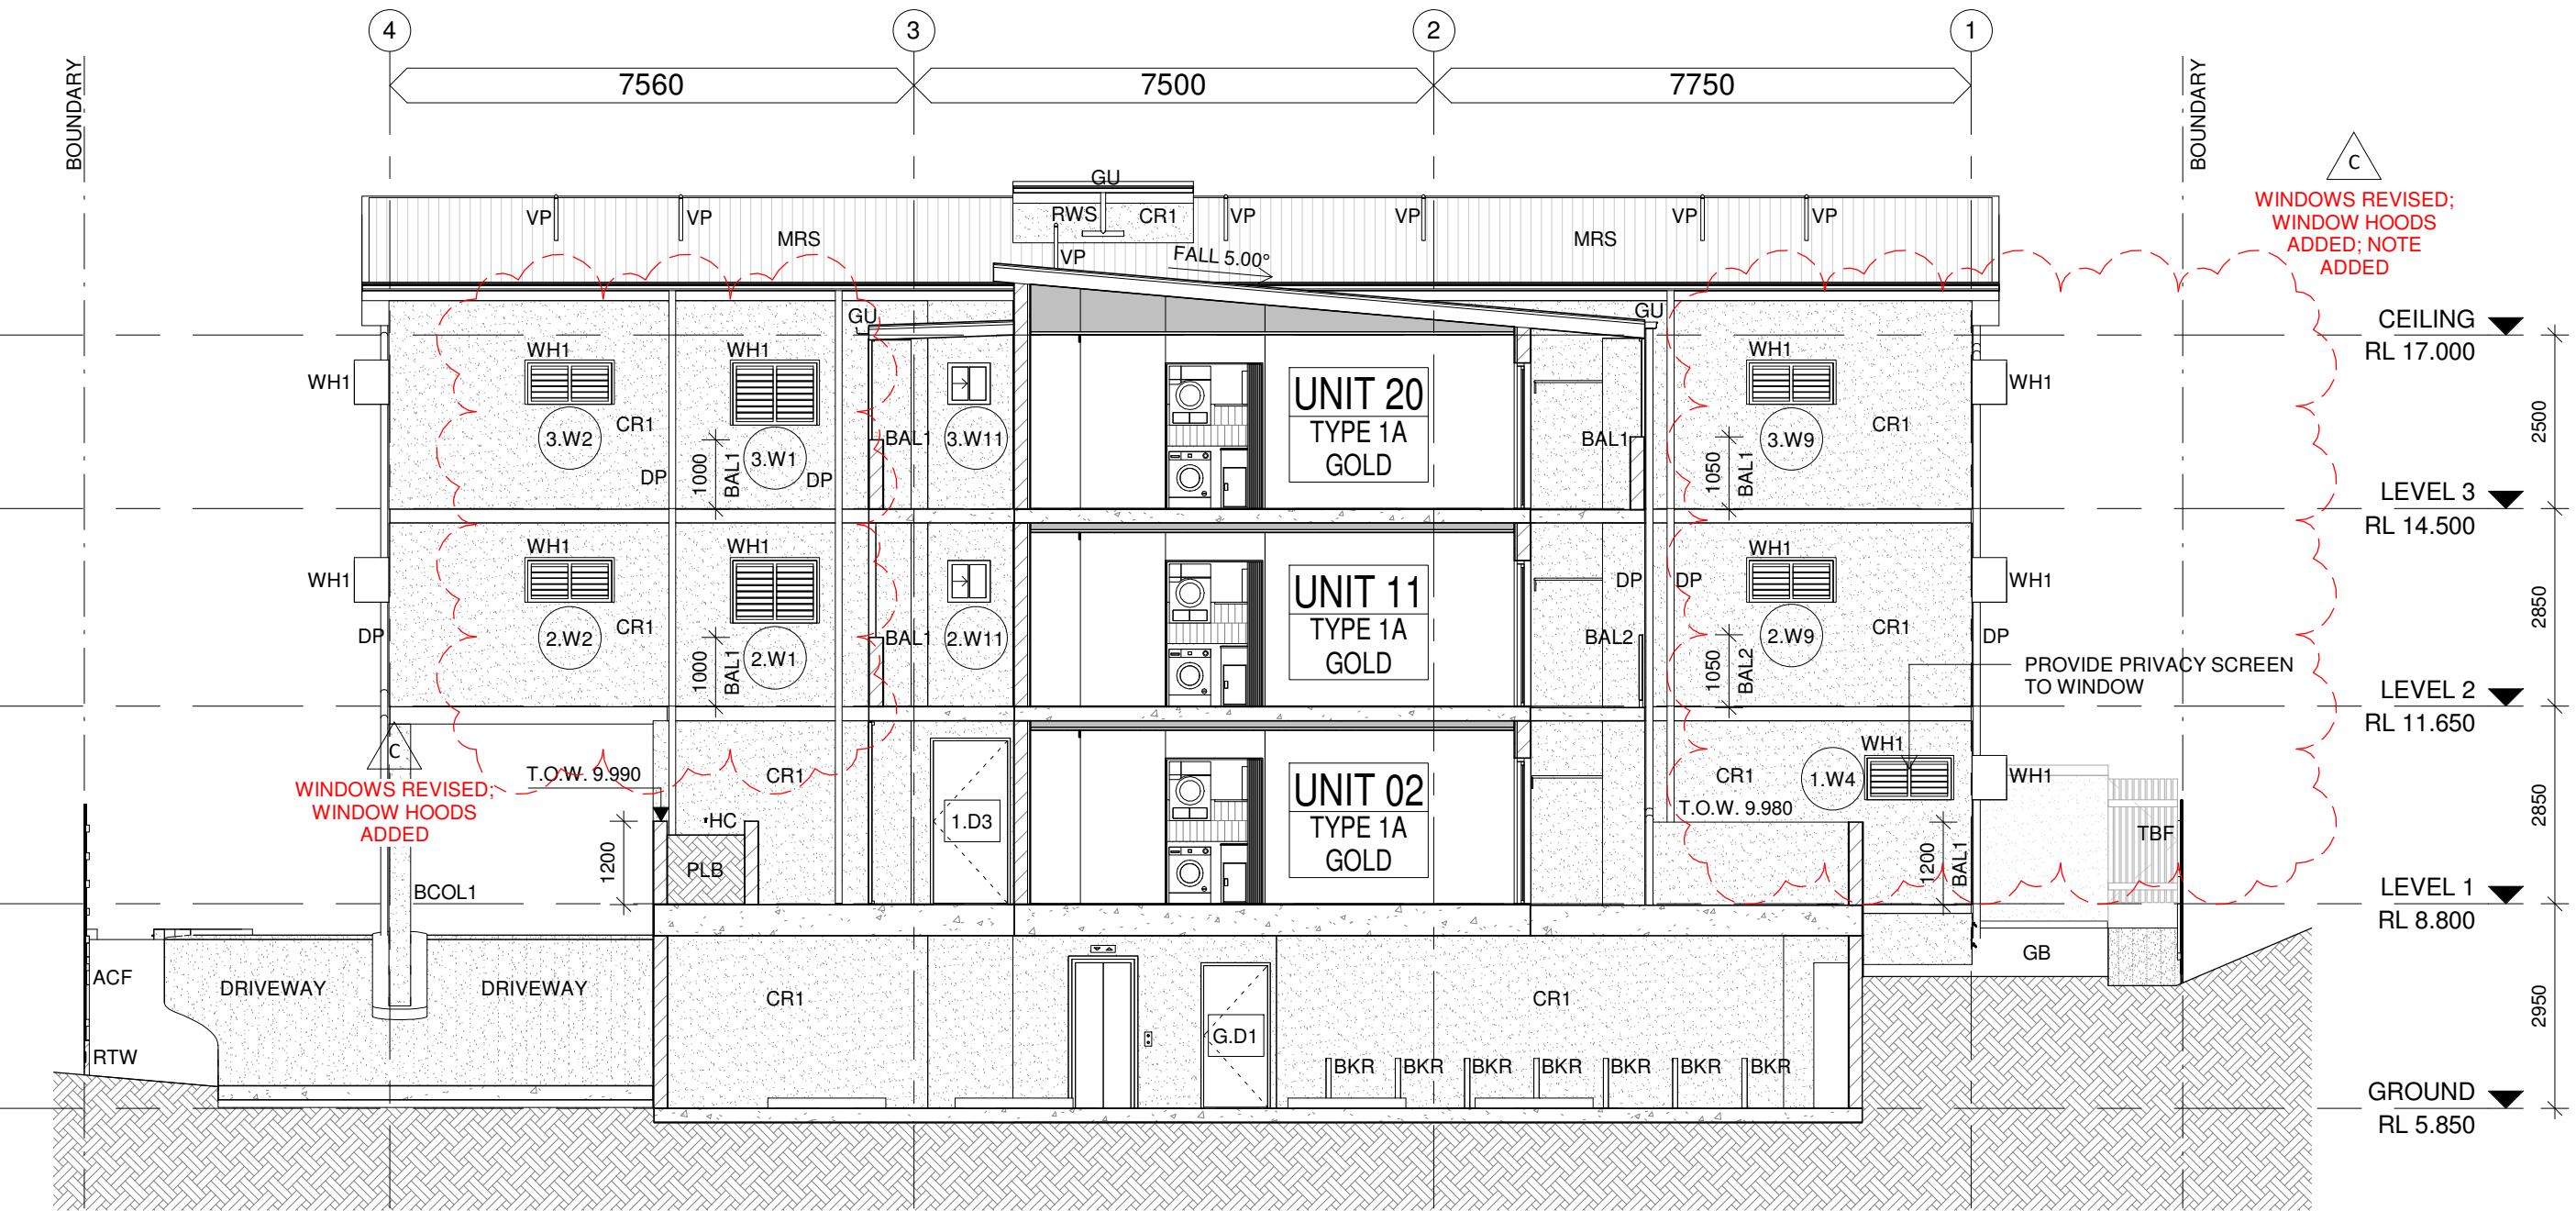

2 SECTION 04
A01.05 1 : 100

No.	Date	Description	Chkd
A	13/08/20	ISSUE FOR REVIEW	
B	16/09/20	ISSUE FOR UPDATE	
C	02/11/20	ISSUE FOR UPDATE	

DRAWING INDEX SYSTEM	
FOR BUILDING and ASSET SERVICES USE ONLY	
☐ CEILING PLANS	☐ MISCELLANEOUS DETAILS
☐ CONSTRUCTION DETAILS	☐ OTHER
☐ ELEVATIONS	☐ PLAY STRUCTURES
☐ EXTERNAL WORKS	☐ ROOF PLANS
☐ FITOUTS	☒ SECTIONS
☐ FLOOR PLANS	☐ SETOUT PLAN
☐ FURNITURE & EQUIPMENT	☐ SITE PLAN
☐ HYDRAULICS	☐ STANDARDS
☐ MASTER PLAN	



Queensland
Government

Department of
Housing and Public Works



BLD building+design+development

(clements clark)
architects


UNIT 2, 40 BROOKES STREET,
BOWEN HILLS, BRISBANE
QUEENSLAND 4006 AUSTRALIA

Telephone (07) 3852 3944
E: enquiries@clementsclarke.com.au
www.clementsclarke.com.au

SPH	02/11/20
DRAWN	DATE
CCA	02/11/20
AUTHORISED FOR ISSUE	DATE

25 APARTMENTS

Drawing Title

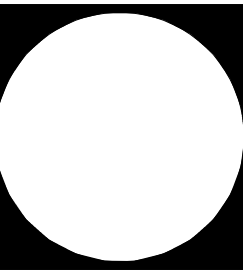

SECTIONS

Scale	at	A1 SIZE
1 : 100		
Master Site Number	Client Reference Number	
8401		
Drawing Number	Issue	
87217 / CD / A05.02	C	